
MARGINAL MAP

SHOWING ALIGNMENT ADOPTED
BY COUNTY ENGINEER NOV. 1963

SCALE: 1 INCH = 50 FEET

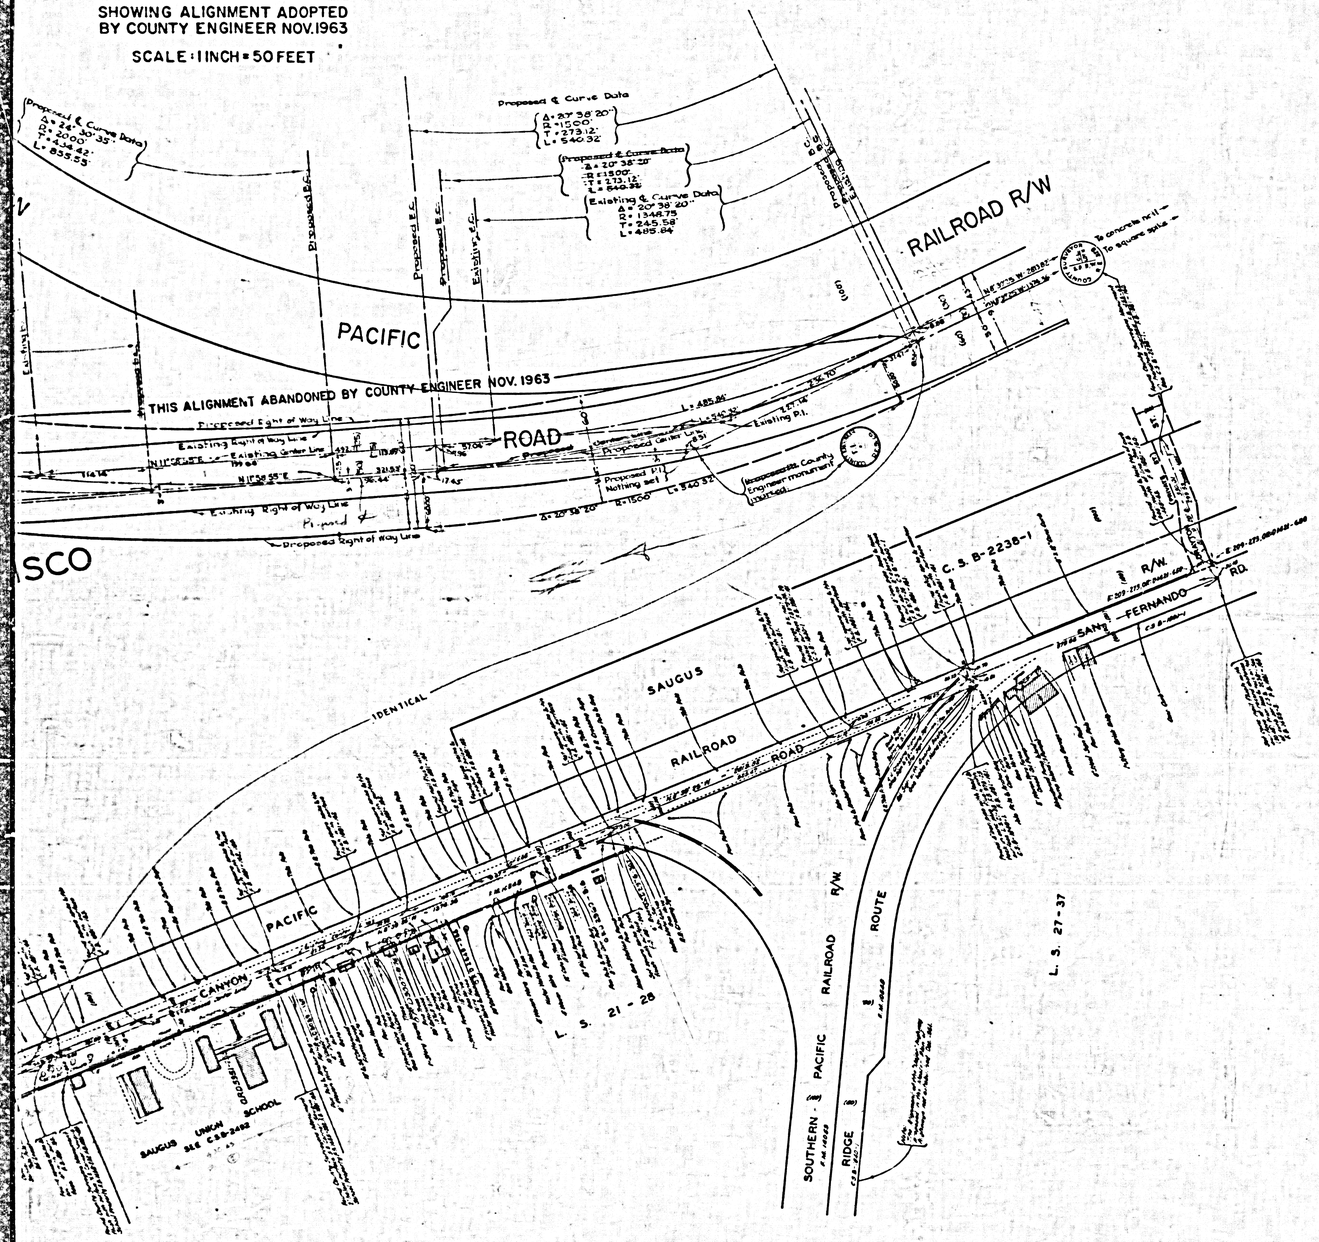

COUNTY OF LOS ANGELES
MAP OF

BOUQUET CANYON ROAD

FROM
RIDGE ROUTE
TO
SAN FRANCISQUITO CANYON ROAD

COUNTY SURVEYORS MAP NO. B-2771
SCALE:- 1 INCH = 100 FT.

JOB NUMBER 0095.21

JOHN A. LAMBIE - COUNTY ENGINEER
SURVEYED JAN. TO AUG. 1961

SURVEYED ON REQUEST OF THE REGIONAL PLANNING COMMISSION UNDER SEC. 79. ORD. 4099 BY LETTER DATED OCT 26,1960 AND BY BOARD ORDER DATED DEC. 11,1951.

BEARINGS ARE BASED ON THE CALIFORNIA COORDINATE SYSTEM ZONE 7, PER SEC. 8803 PUBLIC RESOURCES CODE. SEE C.S. 8423.

INDEX 249-117

F.B. 1881-159-206

FIELD WORK BY..... C. L. WRIGHT
OFFICE WORK BY..... T. M. BURNS
CHECKED BY..... J. AJA

Tract added to Bouquet Canyon Rd extending S by of San Francisquito Canyon Rd Acc. Rec. by Trk

Engineering Control of Monuments shown hereon is by traverse between City Stakes

Traverse adjusted December, 1960 ..... U.S. Survey

Horizontal Survey Data of San Francisquito Canyon Rd May 6, 1958 U.S. Survey

CSB-2771
A1 OF A3

MARGINAL MAP

SHOWING ALIGNMENT ADOPTED BY COUNTY ENGINEER NOV. 1963

SCALE: 1 INCH = 50 FEET

BOUQUET CANYON

SOLEDAD CANYON ROAD

SOUTHERN PACIFIC

SAN FRANCISCO

THIS ALIGNMENT ABANDONED BY COUNTY ENGINEER NOV

SEE DETAIL ABOVE

ALIGNMENT FOR NEW

P. I-521-522
F.M. 15284
C.S. 3441
C.S. 5320
R.F. 537
L.S. 21-17

RANCHO

IDENTICAL

BAUGUS UNION SCHOOL SEE C.S.B-2488


C.S.B-2771

C.S.B-2374-3

C.S.B-2312

CSB-2771
A2 OF A3

COUNTY SURVEYOR'S MAP NO. B-5111

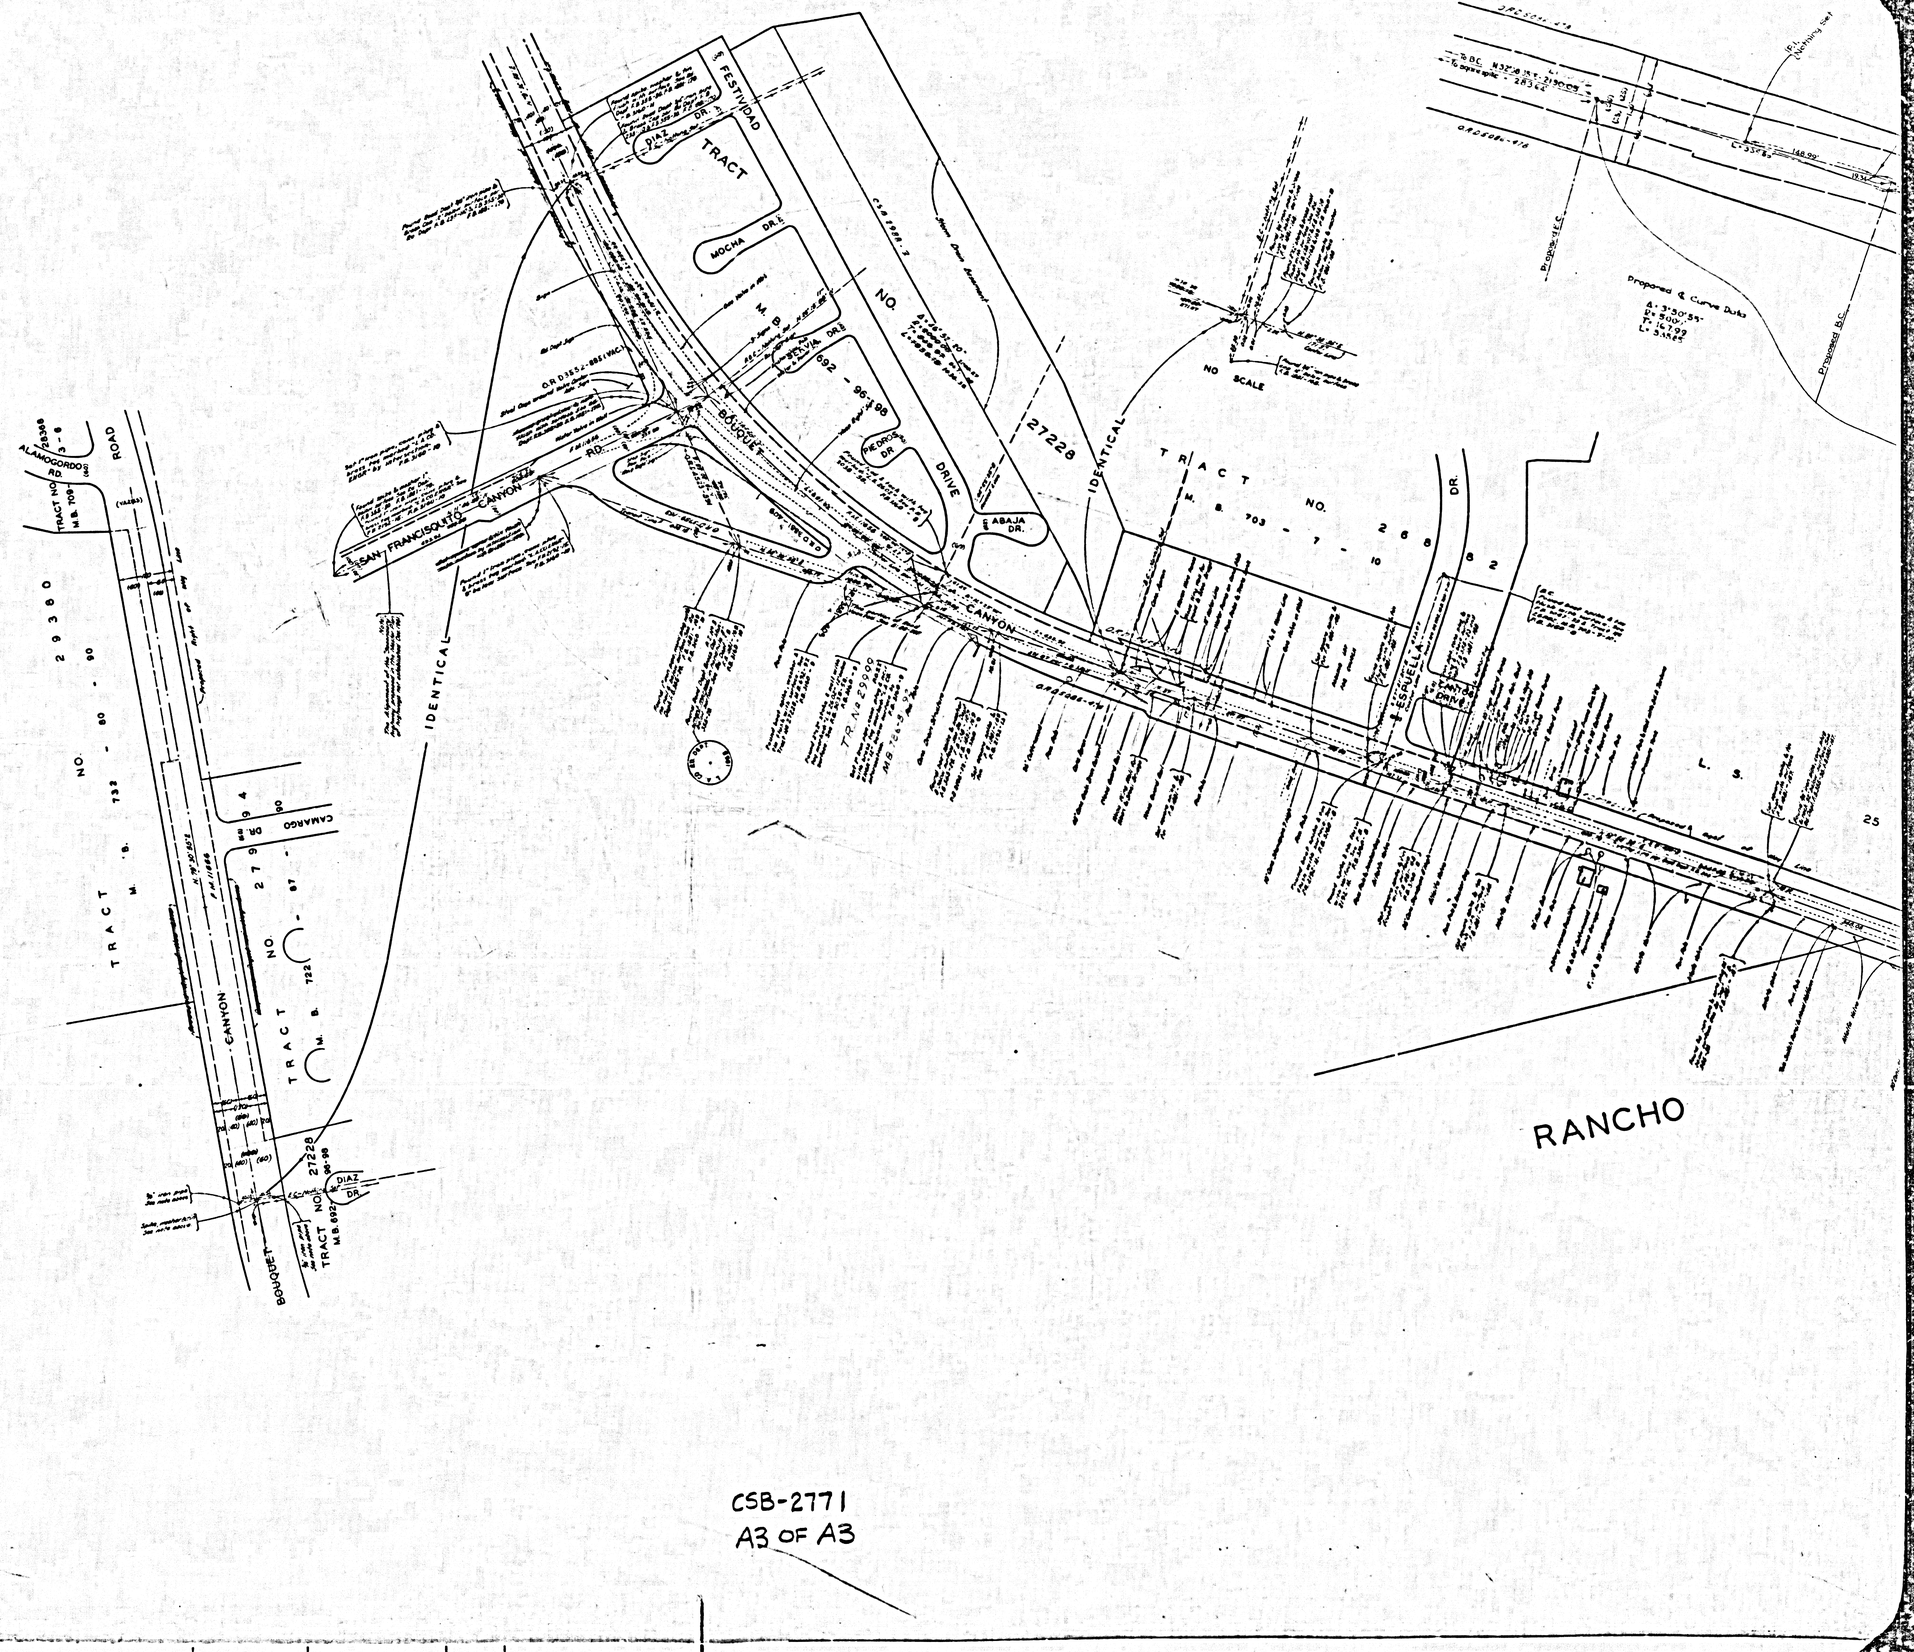

CSB-2771
A3 OF A3