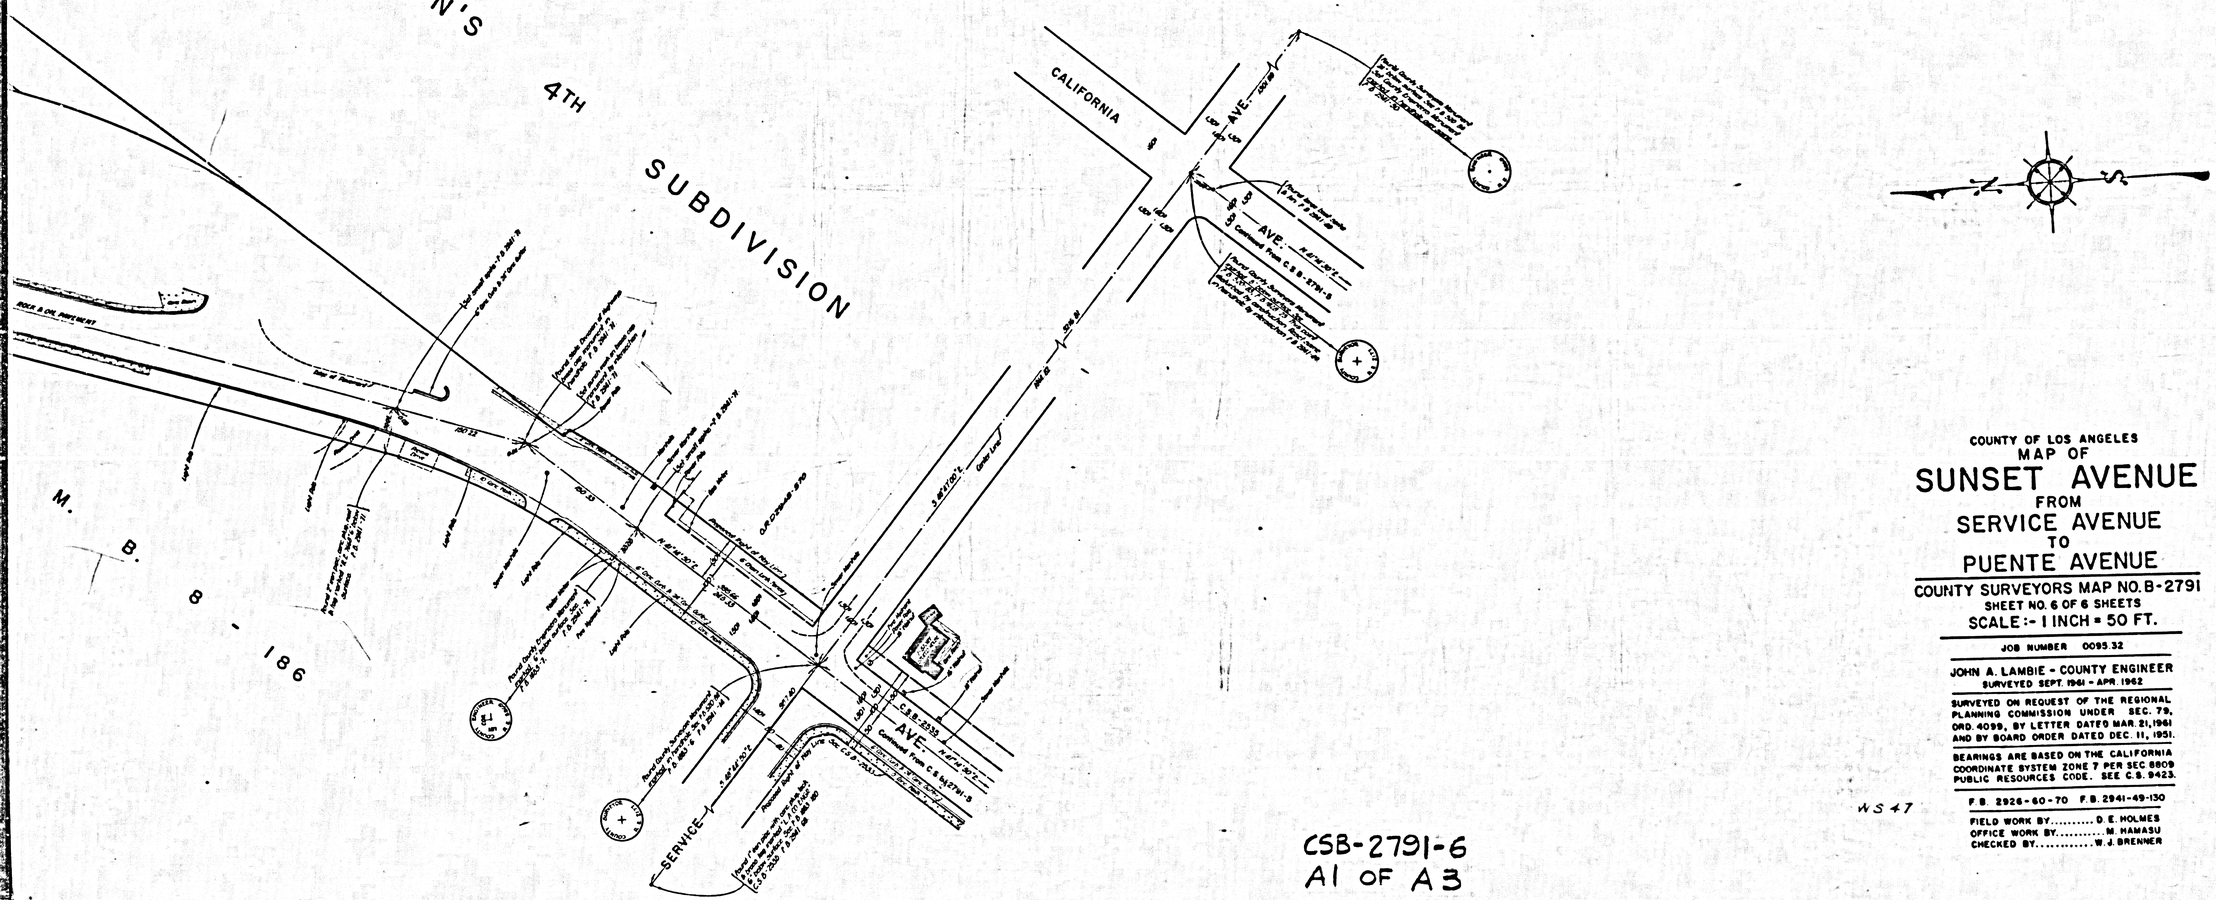


COUNTY OF LOS ANGELES

MAP OF

SUNSET AVENUE

FROM

SERVICE AVENUE

TO

PUENTE AVENUE

COUNTY SURVEYORS MAP NO. B-2791

SHEET NO. 6 OF 6 SHEETS

SCALE :- 1 INCH = 50 FT.

JOB NUMBER 0095 32

JOHN A. LAMBIE - COUNTY ENGINEER

SURVEYED SEPT. 1961 - APR. 1962

SURVEYED ON REQUEST OF THE REGIONAL PLANNING COMMISSION UNDER SEC. 79, ORD. 4099, BY LETTER DATED MAR. 21, 1961 AND BY BOARD ORDER DATED DEC. 11, 1951.

BEARINGS ARE BASED ON THE CALIFORNIA COORDINATE SYSTEM ZONE 7 PER SEC 8809 PUBLIC RESOURCES CODE. SEE C.S. 9423.

F.B. 2926-60-70 F.B. 2941-49-130

FIELD WORK BY..... D. E. HOLMES
OFFICE WORK BY..... M. HAMASU
CHECKED BY..... W. J. BRENNER

WS 47

CSB-2791-6
A1 OF A3

RACT NO. 15681

M. B. 432 - 32 - 34

AVE.

ALLEY

WORKMAN

R. 4 - 144

F. M. 11786-2

FREEWAY

VACATED

E. S.

(224)

M. B. 10 - 121

TRACT NO. 12002

M. B. 381 - 8 - 9

NORA AVE.

BERNARDINO

SAN

YALETON AVE.

M. B. 8

- 38

CSB-2791-6
A2 OF A3

CSB 1552-2

BROADMOOR AVE.

TRACT NO. 18224

M. B. 510 - 27 - 28

C S B - 2727

SUNSET

L. R. 289 - 12

TRACT NO. 18019

M. B. 463 - 45 - 46

TRACT NO. 14466

M. B. 479 - 11 - 12

TRACT NO. 15779

M. B. 477 - 21 - 22

TRACT

M.

BROADMOOR

SHADYDALE

ALLEY

ECKERMAN AVE.

CARLTON AVE.

ROWLAND AVE.

TRACT NO. 20448

M. B. 526 - 10 - 11

M. B. 526 - 10 - 11

HOLLOW

ROWLAND AVE.

YALETON AVE.

PUENTE

Found County Surveyors Monument stamped "L.A. County Surv. Cor. C.S.B. 1552-2" P.S. Rpts. 134 P. S. 2941-119

Found small spike & tin P. S. 2941-97

Found 3" iron pipe with conc. plug, tack & tag marked "E. E. 26.78 - 10" Incise notches. See Tract MR 14466 - M. B. 479-12. Set 1"x 3" stake, 8 beside tag marked "L. A. CO. ENGR." Flush with surface, over same. P. S. 2941-114

Found 3" iron pipe, conc. plug, fork & tag marked "A" P. 25.59" See Tract MR 18019 - M. B. 463-45-46. Set 1"x 3" stake, near & beside tag marked "L. A. CO. ENGR." Flush with surface, over same. P. S. 2941-123

Found 3" iron pipe with conc. plug, tack & tag marked "E. E. 26.78 - 10" Incise notches. See Tract MR 14466 - M. B. 479-12. Set 1"x 3" stake, 8 beside tag marked "L. A. CO. ENGR." Flush with surface, over same. P. S. 2941-114

Found 3" iron pipe, concrete plug, nail & tag marked "A" P. 25.59" - 2" Incise notches. See Tract MR 14466 - M. B. 479-11-12 P. S. 2941-114

Found iron spike, 0.06' north of line. See Tract MR 14466 - M. B. 479-12. Witness corner, same & lead spike, washer & tin by intersection P. S. 2941-116

Set spike, washer & tag at proposed angle point clockwise (CS) 58.7' from the southeast Tract MR 15779 - M. B. 477-22. P. S. 2941-109

Found lead & tack - P. S. 2941-105

S. 88° 17' 35" E. - 16.30

S. 88° 17' 35" E. - 16.30

Set 1"x 3" stake, nail & brass tag marked "L. A. CO. - Roll" on side of boot & tack. P. S. 2941-103

Found lead & tack - P. S. 2941-109

Found iron spike, 0.06' west of line. See Tract MR 14466 - M. B. 479-12. Witness corner, same & lead spike, washer & tin by intersection P. S. 2941-116

Found 3"x 3" spike & nail flush with surface, 0.1' down in top of 12" Sycamore tree, 0.1' south of curb line, 0.1' west of curb line, 0.1' down in top of 12" Sycamore tree. See Record of Survey 28/36 - Monument 28/36 - Northeast P. S. 2941-95

Found iron spike, 0.04' west of line & 0.01' south of line. See Tract MR 18019 - M. B. 463-45-46. Witness corner, same & lead spike, washer & tin by intersection P. S. 2941-93

Found 3" iron pipe with conc. plug, tack & tag marked "E. E. 26.78 - 10" Incise notches. See Tract MR 14466 - M. B. 479-12. P. S. 2941-114

Found iron spike, per Tract MR 15779 - M. B. 477-22. P. S. 2941-107.

Found iron spike, 0.1' south of line. See Tract MR 18019 - M. B. 463-45-46. Witness corner, same & lead spike, washer & tin by intersection P. S. 2941-95