
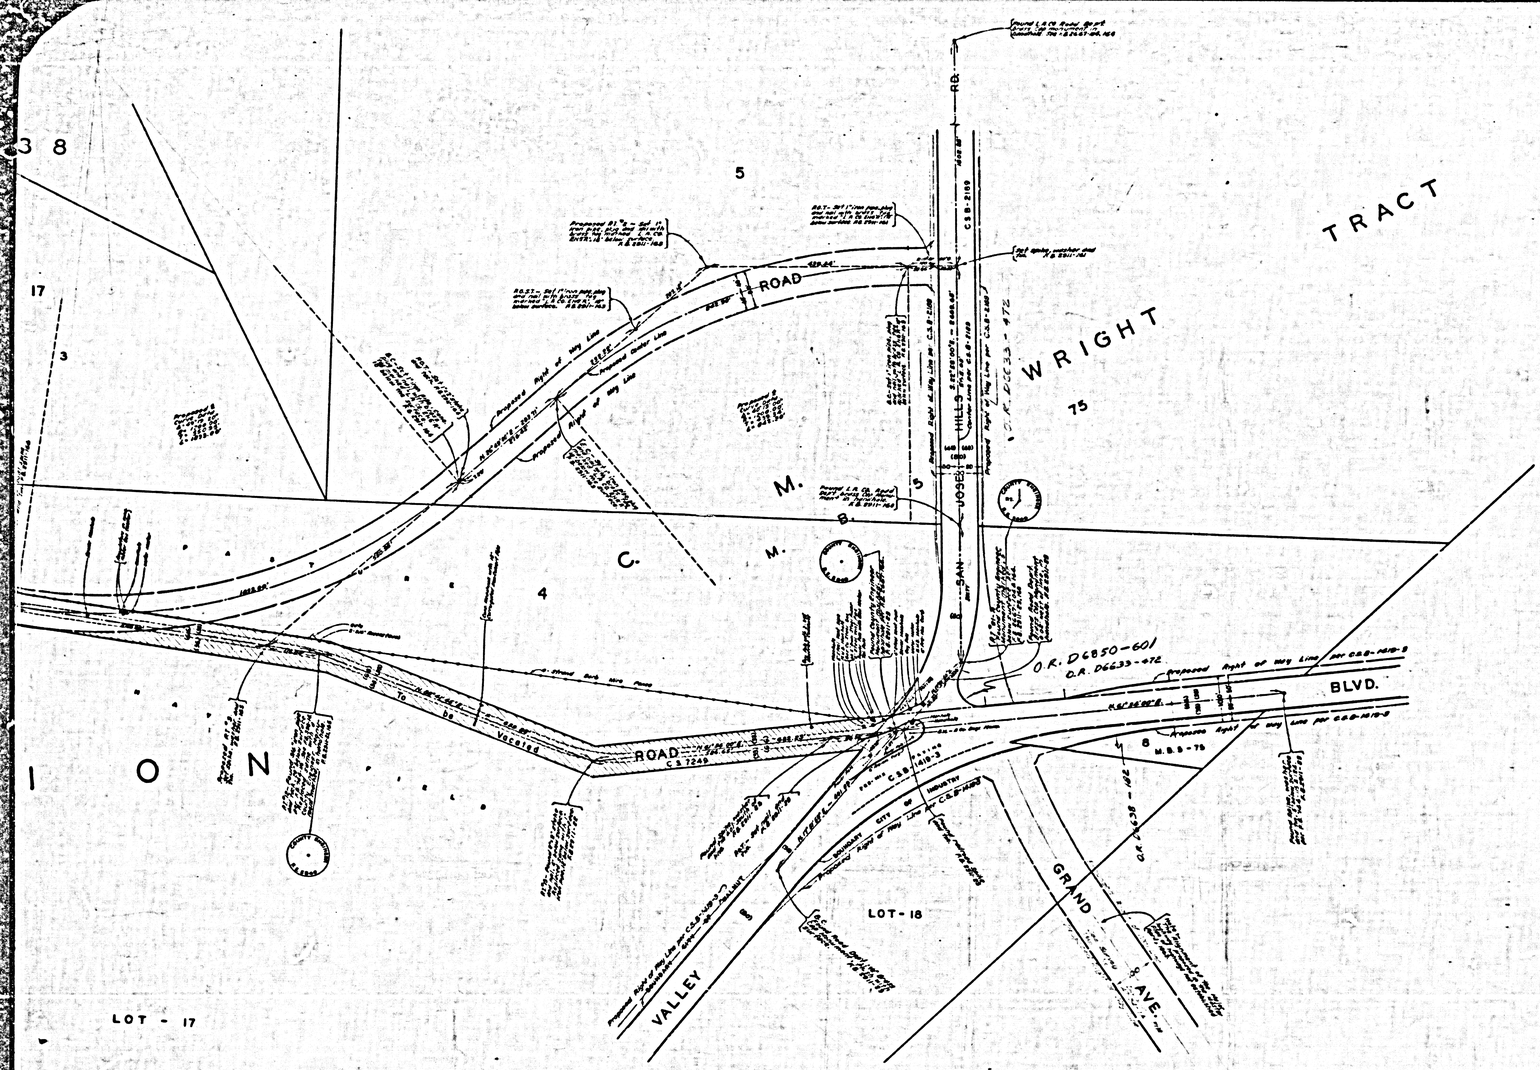


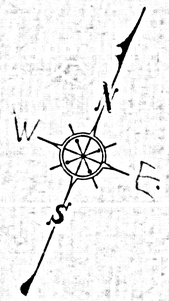

COUNTY OF LOS ANGELES

MAP OF

LA PUENTE ROAD

FROM

VALLEY BOULEVARD

TO

LEMON AVENUE

COUNTY SURVEYORS MAP NO. B-2814

SHEET NO. 1 OF 2 SHEETS

SCALE:- 1 INCH = 100 FT.

JOB NUMBER 0093.36

JOHN A. LAMBIE - COUNTY ENGINEER

SURVEYED JUNE - JULY, 1961

SURVEYED ON REQUEST OF THE REGIONAL PLANNING COMMISSION UNDER SEC. 79 ORD. 4099. BY LETTER DATED MARCH 27, 1961 AND BY BOARD ORDER DATED DEC. 11, 1951

BEARINGS ARE BASED ON THE CALIFORNIA COORDINATE SYSTEM ZONE 7, PER ACT 8809 PUBLIC RESOURCES CODE. SEE C.S. 9423

F.B. 2911 - S - 80

FIELD WORK BY..... G.G. PORTER
OFFICE WORK BY..... T. M. ICHIEN
G.D. BAILEY
CHECKED BY..... W. J. BRENNER

Surveyed, July, 1961, G.N.B.

Tracing added, May 1973 ..... D.D.C.

CSB-2814-1

A1 OF A3

WS 39

COUNTY SURVEYOR'S MAP NO. B-2814 SHEET 1 OF 2 SHEETS

TRACT NO. 8408

TRACT NO. 8138

M. B. 172

M. B. 157 - 13 - 17

TRACT NO. 3002

M. B. 74 - 88

BARNARD AVE.

CLARO ST. DR.

CARBONIA AVE.

BENIK PLACE

DRIVE

ROAD

MARCON

LOS ANGELES & SAN BERNARDINO COUNTY RD.

VAC. O.R. 48 - 157

VAC. O.R. 65 - 15

PIERRE-GEORGE'S AVE.

POR OF LOT 13

POR OF LOT 10

LOT - 13

LOT - 14

LOT - 12

LOT - 15

LOT - 16

LOT - 17

SUBDIVISION

IDENTICAL

CSB-2814-1
A2 OF A3

D. M. 1260 - 163

LOT - 2

LOT - 3

LOS ANGELES & SAN BERNARDINO COUNTY

TRACT NO. 30625

BARNARD AVE.

TR. NO. 28299
M. B. 759 - 46 - 47

M. B. 790 - 95 - 97

LOT - 9

M. B. 723

CENTENARY DR.

MARYVILLE DR.

LOT - 10

TRACT NO. 27838

M. B. 754 - 45 - 46

RADCLIFF DR.

CLARO DR.

LOT - 13

LOT - 3

LOT - 6

W.

R.

VEJAR

VAC. R-S-38

M. R. 7 - 6 - 7

11

10

14

LEMON

CARREY

ROWLAND'S

M. R. 42 - 79

LOT - 11

LOT - 12

IDENTICAL

CSB-2814-1
A3 OF A3