T O U S

LOT - 3

AVE

SUBDIVISION

ROWLAND

M. B. 42 - 79 - 80

ROAD

VEJAR VAC. E 8-32

LEMON

CARREY C.S. 9323

M. R. 7-6-7

14

10

11

3

8

9

S FLEMINGTON DR.

ORD 3715-116

C.S. 7249

CSB-28142
A1 OF A3

COUNTY OF LOS ANGELES
MAP OF
LA PUENTE ROAD
FROM
LEMON AVENUE
TO
NOGALES STREET

COUNTY SURVEYORS MAP NO. B-2814
SHEET NO. 2 OF 2 SHEETS
SCALE:- 1 INCH = 100 FT.

JOB NUMBER 0095.36

JOHN A. LAMBIE - COUNTY ENGINEER
SURVEYED JUNE - JULY, 1961

SURVEYED ON REQUEST OF THE REGIONAL PLANNING COMMISSION UNDER SEC. 79 ORD. 4099. BY LETTER DATED MARCH 27, 1961 AND BY BOARD ORDER DATED DEC. 11, 1951

BEARINGS ARE BASED ON THE CALIFORNIA COORDINATE SYSTEM ZONE 7, PER ACT 8809 PUBLIC RESOURCES CODE. SEE C.S. 9423

F.B. 2911 - 5 - 60

FIELD WORK BY..... G.G. PORTER
OFFICE WORK BY..... T.M. ICHIEN
G.D. BAILEY
CHECKED BY..... W.J. BRENNER

TRACING ADDED, MAY 1972 D.C.D.

W 538-33

E AND VINCENT SENTOUS

D. M. 1260 - 163

LOT - 2

TRACT NO. 27666

TRACT NO. 27741

ROWLAND TRACT

ROWLAND

M. B. 703 - 64 - 70

M. B. 42 - 79 - 80

R. 9 W.

IDENTICAL

GRAND VIEW DR.

LEVELGLEN DR.

PLACENTIA DR.

VINEYARD AVE.

FORECASTLE AVE.

CAMINO DE TEODORO

HILLTONA

WHITTINGHAM

GAUNLET DR.

NOLDEN DR.

ELFLEMINGTON DR.

VAC. D-48-250

BOUNDARY CITY OF WEST COVINA

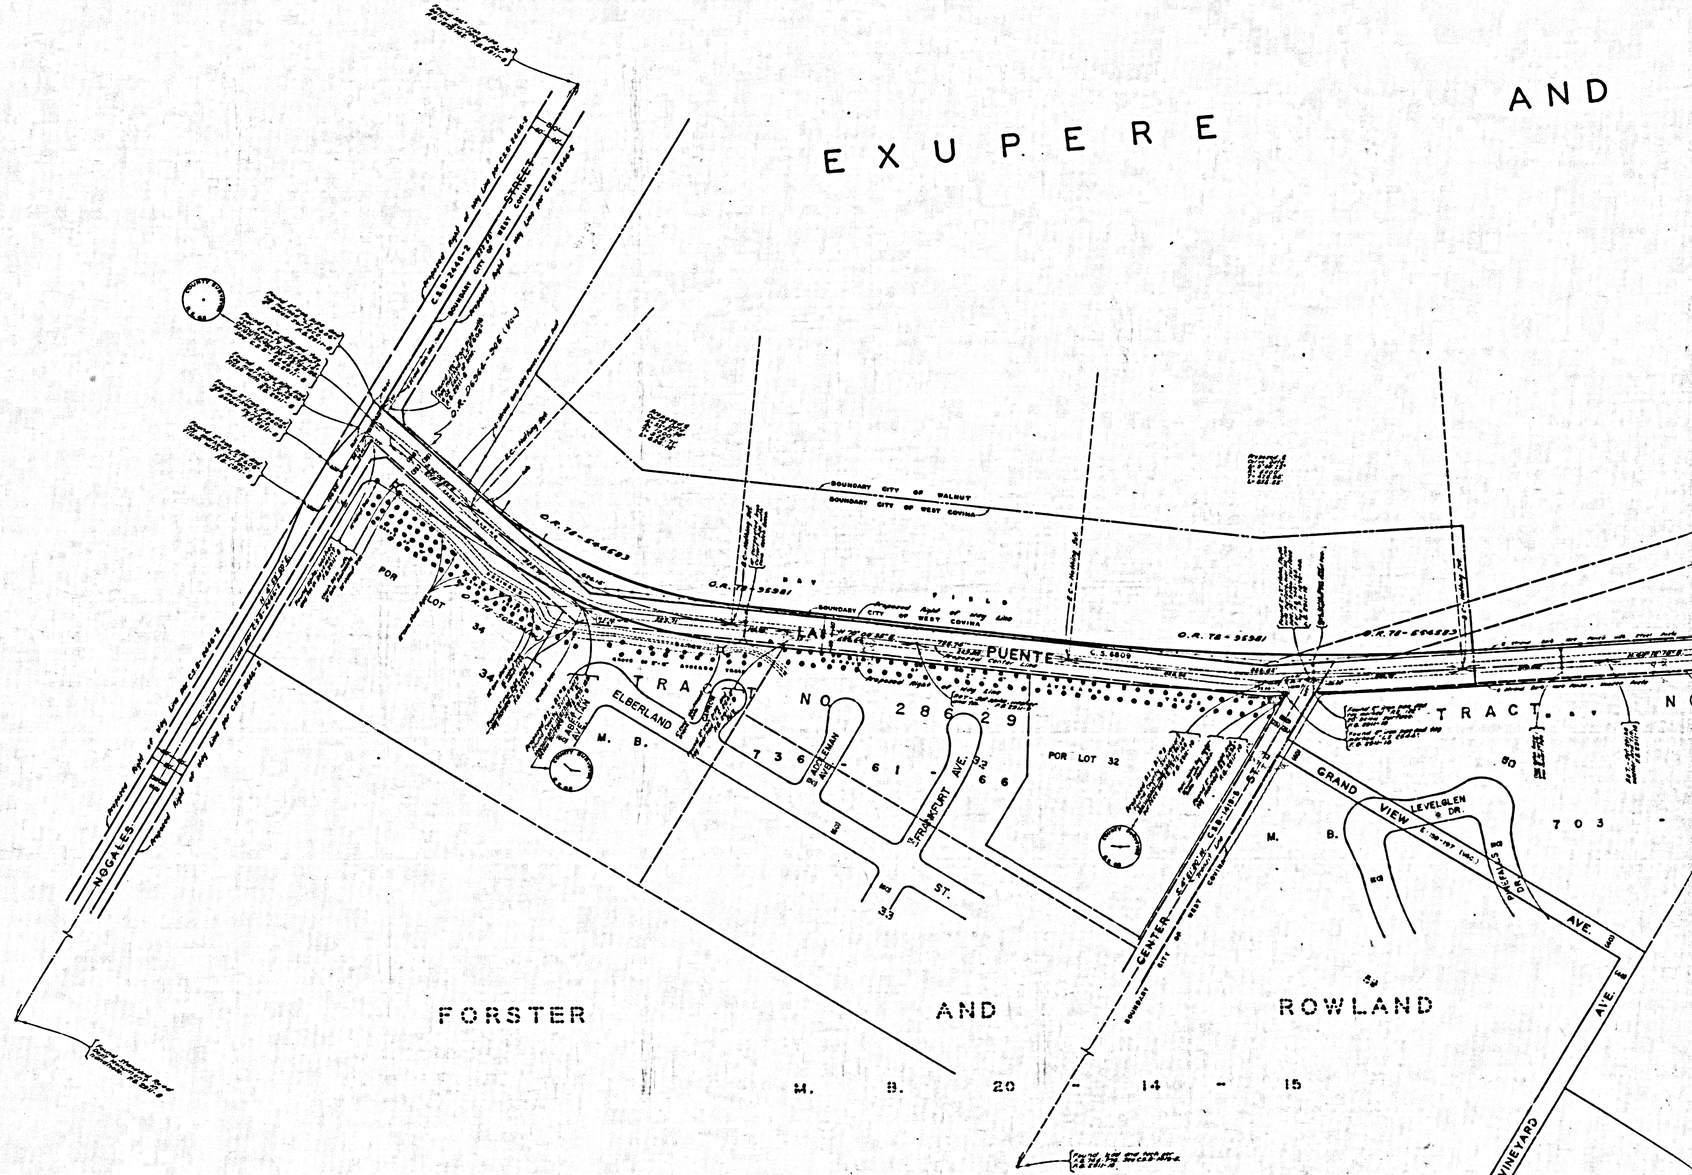
VEJAR VAC. E-8-32

MARGINAL MAP
NO SCALE

CSB-2814-2
A2 OF A3.

COUNTY SURVEYORS MAP NO B-2814
SHEET NO 2 OF 2 SHEETS

EXUPERE AND


SOUTHERN PACIFIC RAILROAD
SOUTHERN PACIFIC RAILROAD
SOUTHERN PACIFIC RAILROAD