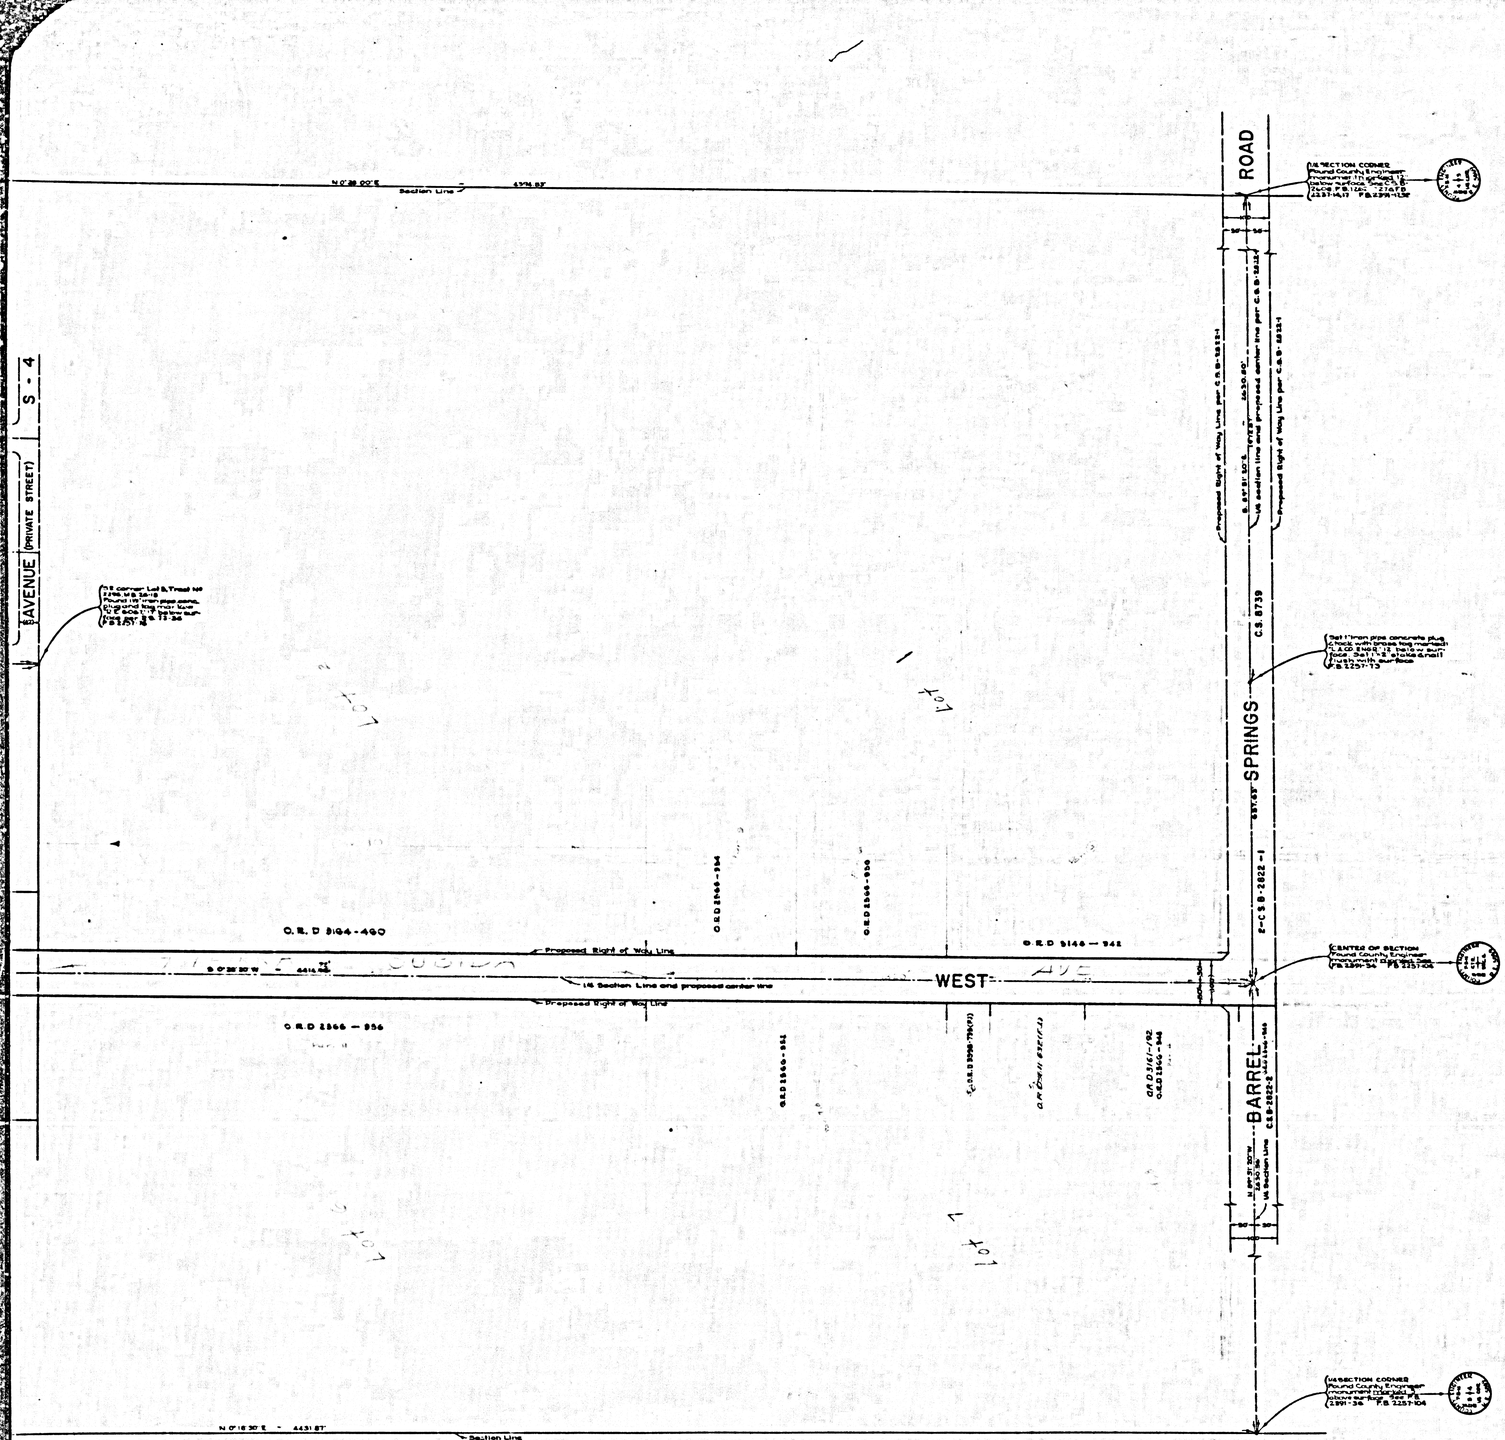


COUNTY OF LOS ANGELES

MAP OF

10TH STREET WEST

FROM

BARREL SPRINGS ROAD

TO

AVENUE P

COUNTY SURVEYORS MAP NO. B-2834

SHEET NO. 1 OF 2 SHEETS

SCALE:- 1 INCH = 100 FT.

JOB NUMBER 0074 86

JOHN A. LAMBIE - COUNTY ENGINEER

SURVEYED JAN., 1958 - OCT., 1962

SURVEYED ON REQUEST OF THE REGIONAL PLANNING COMMISSION UNDER SEC. 79, ORD. 4099, BY LETTER DATED AUG. 24, 1956 AND BY BOARD ORDER DATED DEC. 11, 1951.

BEARINGS ARE BASED ON THE BEARING OF THE SOUTH LINE OF SECTION 27, T.6 N. - R.12 W. S.B.M., AS SHOWN ON C.S.B. - 395

F.B. 1870 - 23 - 103
F.B. 2391 - 32 - 39
F.B. 2257 - 71 - 128

FIELD WORK BY.....S. HALISCKY
J.C. PIERCE

OFFICE WORK BY.....E.D. BAILEY
T.M. PALMERI

CHECKED BY.....C.C. RUBENACKER

Revised alignment July, 1966 - EB Bailey

CSB-2834-1

A1 OF A3

ANTELOPE VALLEY FREEWAY

M.M. 404

36

72

COULTER (PRIVATE STREET) AVENUE

S. R.

AVENUE (PRIVATE STREET)

GEIGER WEST LINE OF R.S. 72-36 (PRIVATE STREET) AVENUE

2296

18

26

10TH STREET

NO. 6 TRACT M. B.

34

33

AVENUE

TOVEY AVE.

COUNTY ENGINEER

JULY 1964

WEST

ANTELOPE ROAD

O.R. D 3483-844

O.R.D. 3204-17

O.R. D 3124-295

O.R. D 3502 - 589

O.R. D 3164-460

O.R.D 2366 - 936

CSB-2834-1
A2 OF A3

ALIGNMENT ADOPTED BY COUNTY ENGINEER JULY

THIS ALIGNMENT ABANDONED BY COUNTY ENGINEER

TIERRA SUBIDA AVENUE

10TH STREET

CITY RANCH ROAD

WEST 1

R-5

R 8

AVENUE

27 34 28 33

CSB-1450-2

CSB-2834-1
A3 OF A3