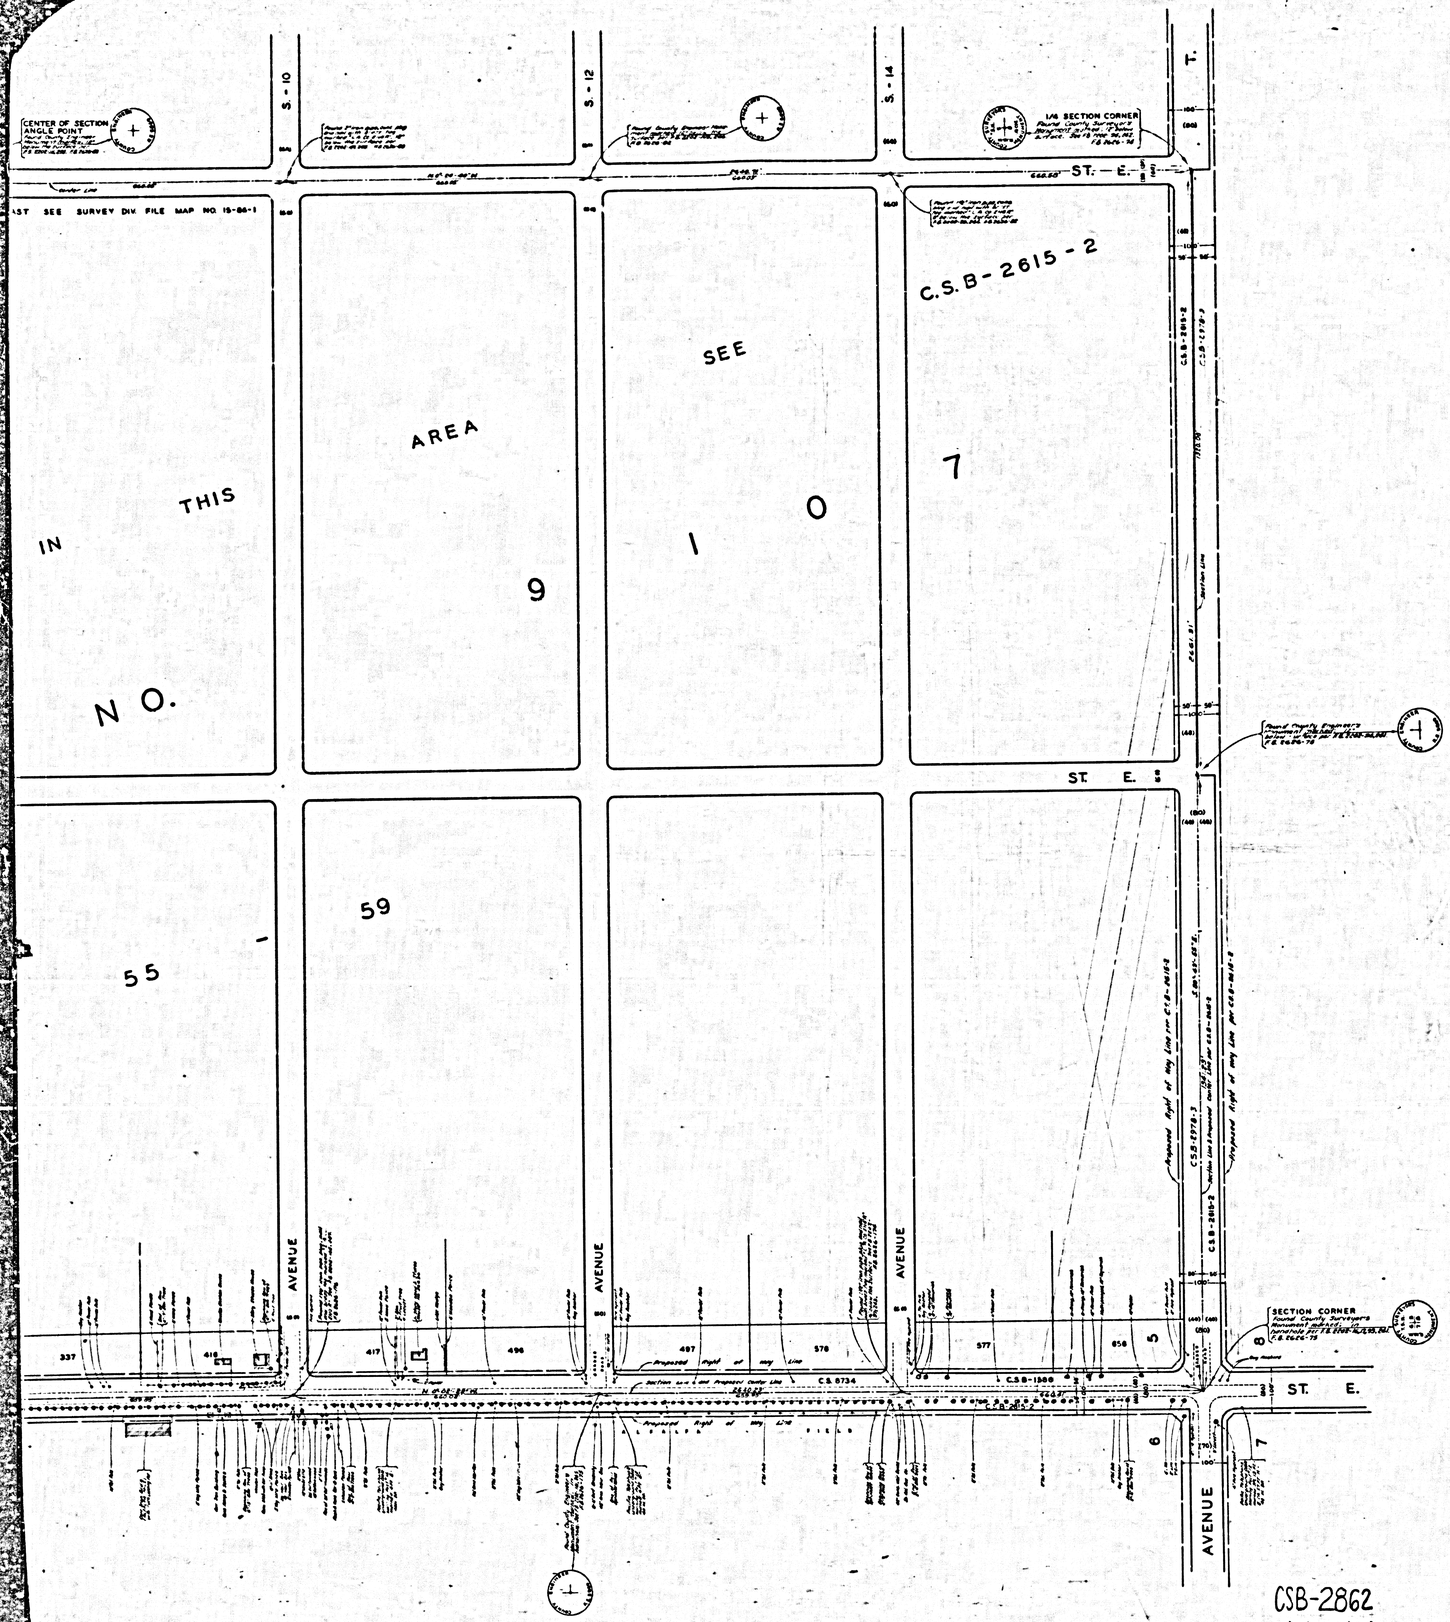


CSB-2862
A1 OF A4

COUNTY OF LOS ANGELES
MAP OF
100TH. STREET EAST
FROM
AVENUE T.
TO
PALMDALE BOULEVARD
COUNTY SURVEYOR'S MAP NO. B-2862
SCALE:-1 INCH = 100 FT.

JOB NUMBER 0075.81

JOHN A. LAMBIE - COUNTY ENGINEER
SURVEYED NOV., 1959 - MARCH, 1961

SURVEYED ON REQUEST OF THE REGIONAL PLANNING COMMISSION UNDER SEC. 79, ORD. 4099, BY LETTER DATED JAN. 13, 1958 AND BY BOARD ORDER DATED DEC. 11, 1951

BEARINGS ARE BASED ON THE BEARING OF 101ST STREET EAST AS SHOWN ON C.S.B-2652

IMGG

F.B. 2626-71-204

FIELD WORK BY.....J.C. PIERCE
OFFICE WORK BY.....R.L. GREEN
G.D. BAILEY
CHECKED BY.....W.J. BRENNER

4 8 8 R-14

106TH ST. E.

CLOSING CORNER

C.S.B-2724

ST. E.

C.S.B-2615-2

IDENTICAL

101ST ST.

1/4 SECTION CORNER

SECTION CORNER

AVE.

560 561 640

109TH ST. E.

C.S.B-2724

Vol. 10 E. 02828-178

T. 6. N.

T. 5. N.

98TH

FOR

T. 6. N. - R. 10. W.

S-2 S-4 S-6 S-8 S-10

CENTER OF SECTION ANGLE POINT

FOR TOPOGRAPHY ON 101ST ST.

EAST SEF SURVEY DIV. FILE MAP NO. 15-86-1

CENTER LINE

SURVEY LINE

AREA IN THIS SURVEY NO. 9

T R A C T M. B. 149

C.S.B-2615-2

55 59

AVENUE

88 89 170 177 256 257 336 337 416 417 496

C.S. 8734

96TH

C.S.B-2615-2

CLOSING CORNER

CSB-2862
A2 OF A4

T R A C T NO. 9488

M. B. 151 - 30 - 34

N. E. 1/4 , SEC. 32 , T. 6. N. - R. 10. W.

S. E. 1/4 , SEC. 32 , T. 6. N. - R. 10. W.

T. 6. N.

T. 5. N.

R. S. 70 - 23

MARGINAL MAP
SCALE 1 IN. = 10 FT.

CSB-2862
A3 OF A4

N. E. 1/4 . SEC. 32 . T

CSB-2862
A4 OF A4