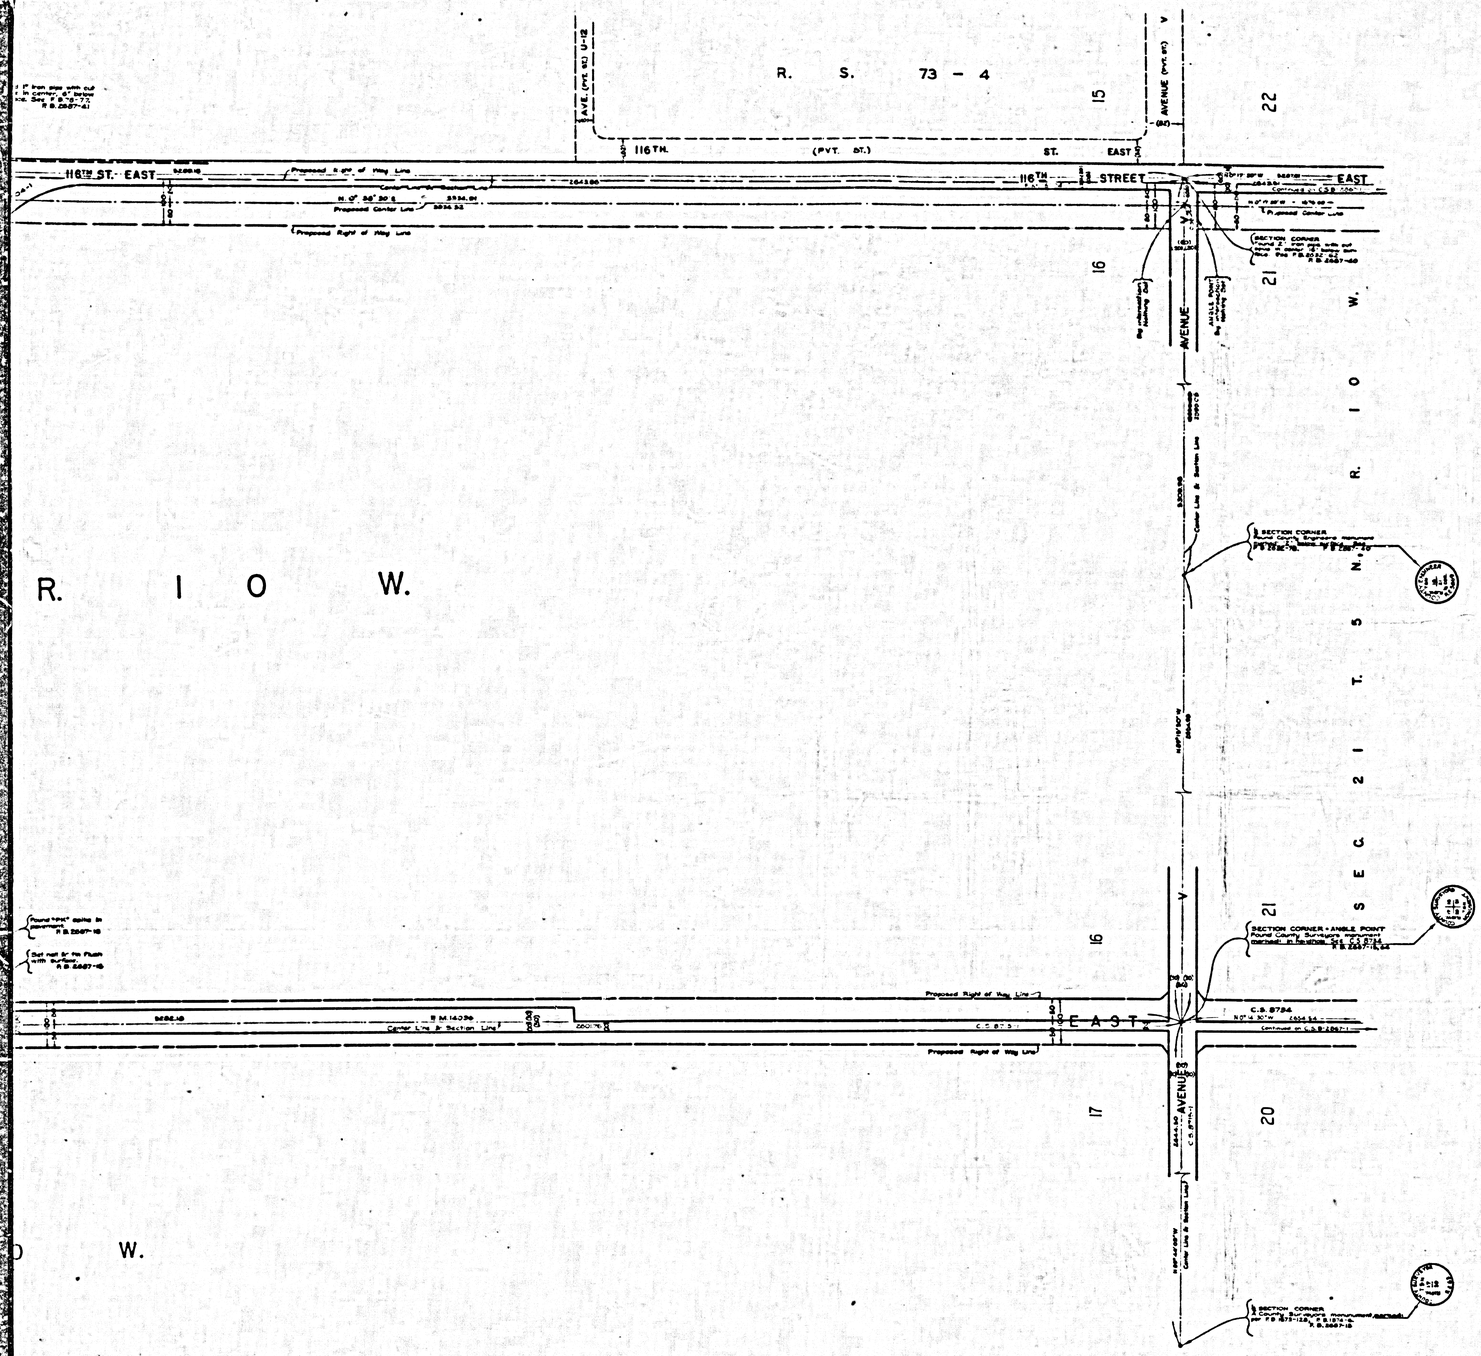


COUNTY OF LOS ANGELES

MAP OF 106TH-110TH STREET EAST FROM FORT TEJON ROAD TO AVENUE E

& 116TH STREET EAST FROM PEARBLOSSOM HWY. TO AVENUE U

COUNTY SURVEYORS MAP NO. B-2867

SHEET NO. 2 OF 10 SHEETS

SCALE:- 1 INCH = 100 FT.

JOB NUMBER 0095.22

JOHN A. LAMBIE - COUNTY ENGINEER

SURVEYED, MAR. 1961 TO JULY 1962

SURVEYED ON REQUEST OF THE REGIONAL PLANNING COMMISSION UNDER SEC. 79. ORD. 4099 BY LETTER DATED DEC. 19, 1960 AND BY BOARD ORDER DATED DEC. 11, 1951.

BEARINGS ARE BASED ON THE BEARING OF THE NORTH LINE OF THE N.W. 1/4 OF SECTION 33, T. 5 N., R. 10 W., PER C.S.B-1571-1

IM 66

F. B. 2687-B-110

F. B. 2933-B-79

FIELD WORK BY..... J. C. PIERCE

OFFICE WORK BY..... T. H. BURNS, G. H. BOYER

CHECKED BY..... W. J. BRENNER

CSB-2867-2

A1 OF A3

SEC. 16 T. 5 N., R. 10 W.

SEC. 17 T. 5 N., R. 10 W.

CSB-28672
A2 OF A3

LITTLE ROCK WILD FLOWER SANCTUARY

C.S.B-2674

TOWN OF M. R. BLK 2 W B DISTRICT No 24 C.S.B-2695

WILDER 39-60 BLK 1

116TH STREET

106TH STREET

AVENUE

AVE. & T-6

AVE. & T-7

TRACT NO. 9107 M.B. 149-55-59

103RD ST. EAST

SEC. 9 T. 5 N., R. 10 W.

SEC. 8 T. 5 N., R. 10 W.

CSB-28672
A3 OF A3