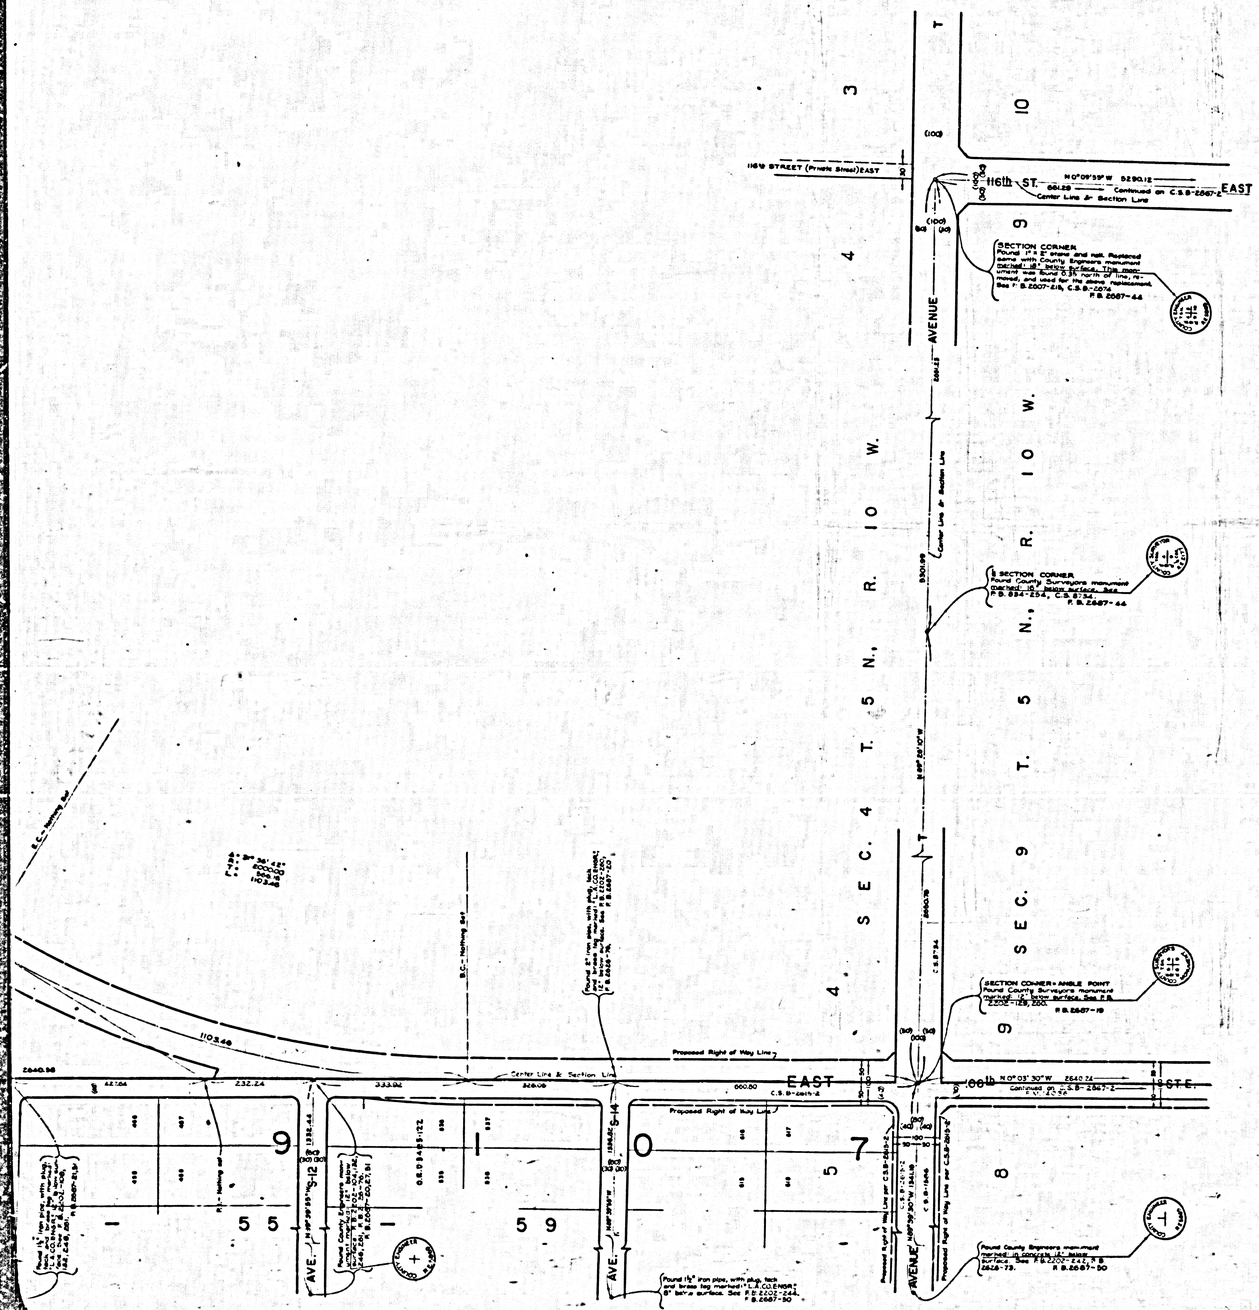


COUNTY OF LOS ANGELES

MAP OF

106TH-110TH STREET EAST

FROM

FORT TEJON ROAD

TO

AVENUE E

COUNTY SURVEYORS MAP NO. B-2867

SHEET NO. 3 OF 10 SHEETS

SCALE:- 1 INCH = 100 FT.

JOB NUMBER C095.22

JOHN A. LAMBIE - COUNTY ENGINEER

SURVEYED, MAR. 1961 TO JULY 1962

SURVEYED ON REQUEST OF THE REGIONAL PLANNING COMMISSION UNDER SEC. 79, ORD. 4099 BY LETTER DATED DEC. 19, 1960 AND BY BOARD ORDER DATED DEC. 11, 1951

BEARINGS ARE BASED ON THE BEARING OF THE NORTH LINE OF THE N.W. 1/4 OF SECTION 33, T. 6 N., R. 10 W., PER C.S.B.-1571-1

IMGG

F.B. 2687-5-110

F.B. 2933-5-78

FIELD WORK BY..... J.C. PIERCE

OFFICE WORK BY..... T.N. BURNS
G.P. LOYER

CHECKED BY..... W.J. BRENNER

CSB-2867-3
A1 OF A4

SURVEYORS MAP NO. B-2867
SHEET NO. 3 OF 10 SHEETS
COUNTY

SEC. 4

T. — 5 N., R 10 W.

T. 5 N.

R 10 W.

106th STREET

108 AVENUE

CSB-28673
A2 OF A4

S. 58 - 38 39

N O. 9 4 8 8

B. 151 - 30 - 34

EAST

EAST

N. 6 5 4

T.

AVE. 8

AVE. 9

AVE. 10

AVE. 11

AVE. 12


AVE. 13

106th STREET

AVENUE

5 T R A C

CSB-2867-3
A3 OF A4

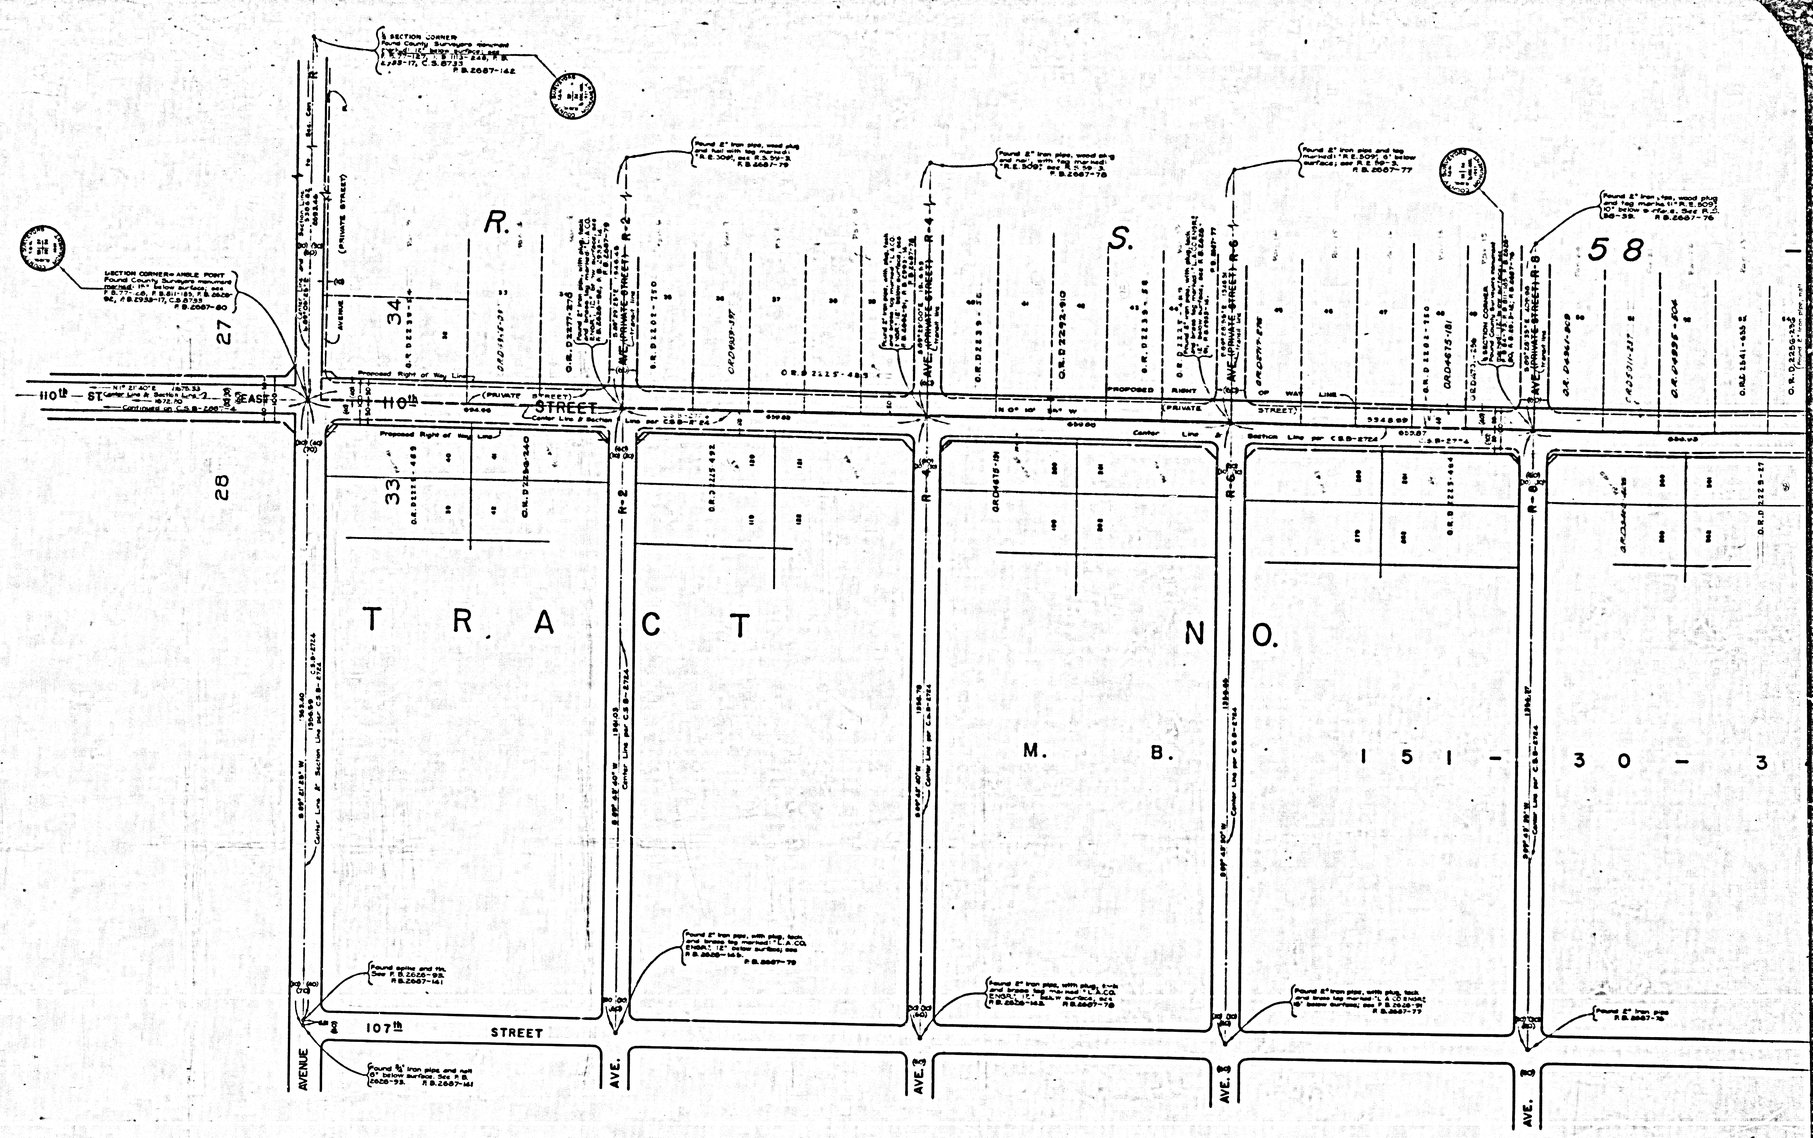

COUNTY SURVEYORS MAP NO. B-2867
SHEET NO. 3 OF 10 SHEETS

CSB-2867-3
A4 OF A4