STREET EAST

Proposed Right of Way Line per C.S.B-2999-1

Proposed Right of Way Line per C.S.B-2999-1

C.S.B-2999-1

Center Line of Section

N89° 56' 10"E 4320.92

C.S.B-2775

AVENUE

C.S.B-2679-2

N 0° 10' 05" E 2640.70

R849.77

60.00

60.00

24

24

ROAD

FORT TEJON

Prop. 24' Free pass with drop inlet & 12" conc. pipe per C.S.B-2679-2

24' Free pass with drop inlet & 12" conc. pipe per C.S.B-2679-2

Proposed Right of Way Lines

60.00

60.00

605.25

963.64

EAST

Proposed Right of Way Line

1/4 SECTION CORNER
Center of Section
Found 3/4" I.P. in Mon. Well
as per R.S.B-174, 221

C.S.B-2999-2

N89° 55' 30"E 2653.92

V-8 Rd.

Proposed Right of Way Lines per C.S.B-2999-2

MT EMMA AVE

Proposed Right of Way Line Per C.S.B-5159-6

Continued From C.S.B-5159-6

Proposed Right of Way Line Per C.S.B-5159-6

N

S

IM 66

COUNTY OF LOS ANGELES
MAP OF
87TH STREET EAST
FROM
~~AVENUE V-8~~ MT. EMMA RD.
TO
AVENUE T

COUNTY SURVEYOR'S MAP NO. B-2907
SCALE:- 1 INCH = 100 FT.

JOB NUMBER 0096.15

JOHN A. LAMBIE - COUNTY ENGINEER
SURVEYED JULY 1955 - SEPT. 1964


SURVEYED ON REQUEST OF THE REGIONAL PLANNING COMMISSION UNDER SEC. 79, ORD. 4093 BY LETTER DATED MARCH 18, 1964 AND BY BOARD ORDER DATED DEC. 11, 1951.

BEARINGS ARE BASED ON THE BEARING OF 87TH STREET EAST AS SHOWN ON C.S.B-2615-1

F.B.2202, F.B.2280, F.B.2601, F.B.2686

FIELD WORK BY.....R. S. COATES
OFFICE WORK BY.....J. J. EDWARDS
CHECKED BY.....W. J. BRENNER

CSB-2907
A1 OF A 4

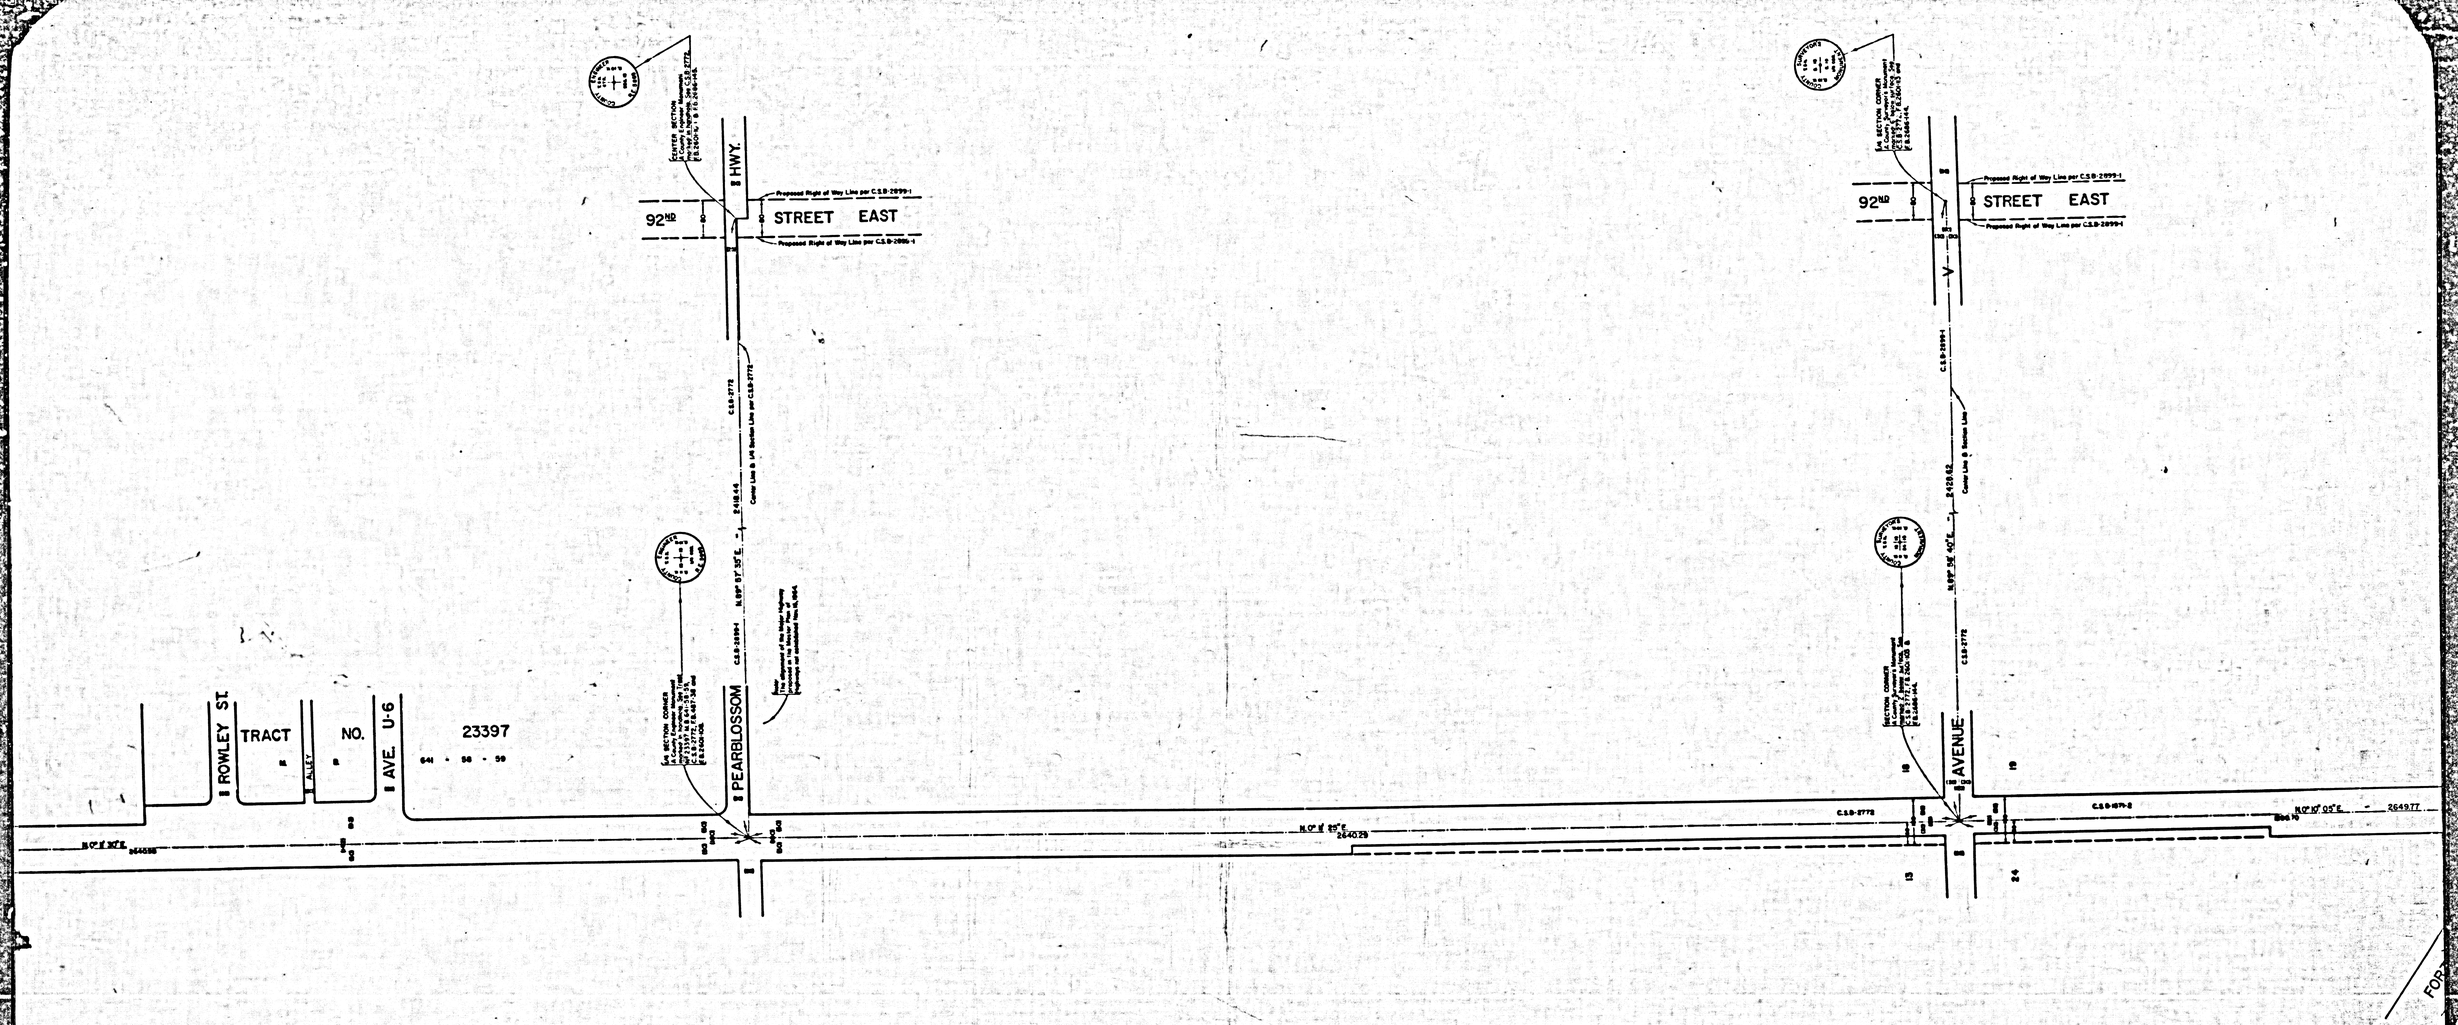

CSB-2907
A2 OF A4

NO. 9210

148 51 55

92ND STREET EAST

T-8 AVENUE

T-10 AVENUE

T-12 AVENUE

T-14 AVENUE

U AVENUE

ROWLEY ST.


TRACT NO. 23397

U-6 AVENUE

R. 10 W.

R. 11 W.

CSB-2907
A30FA4

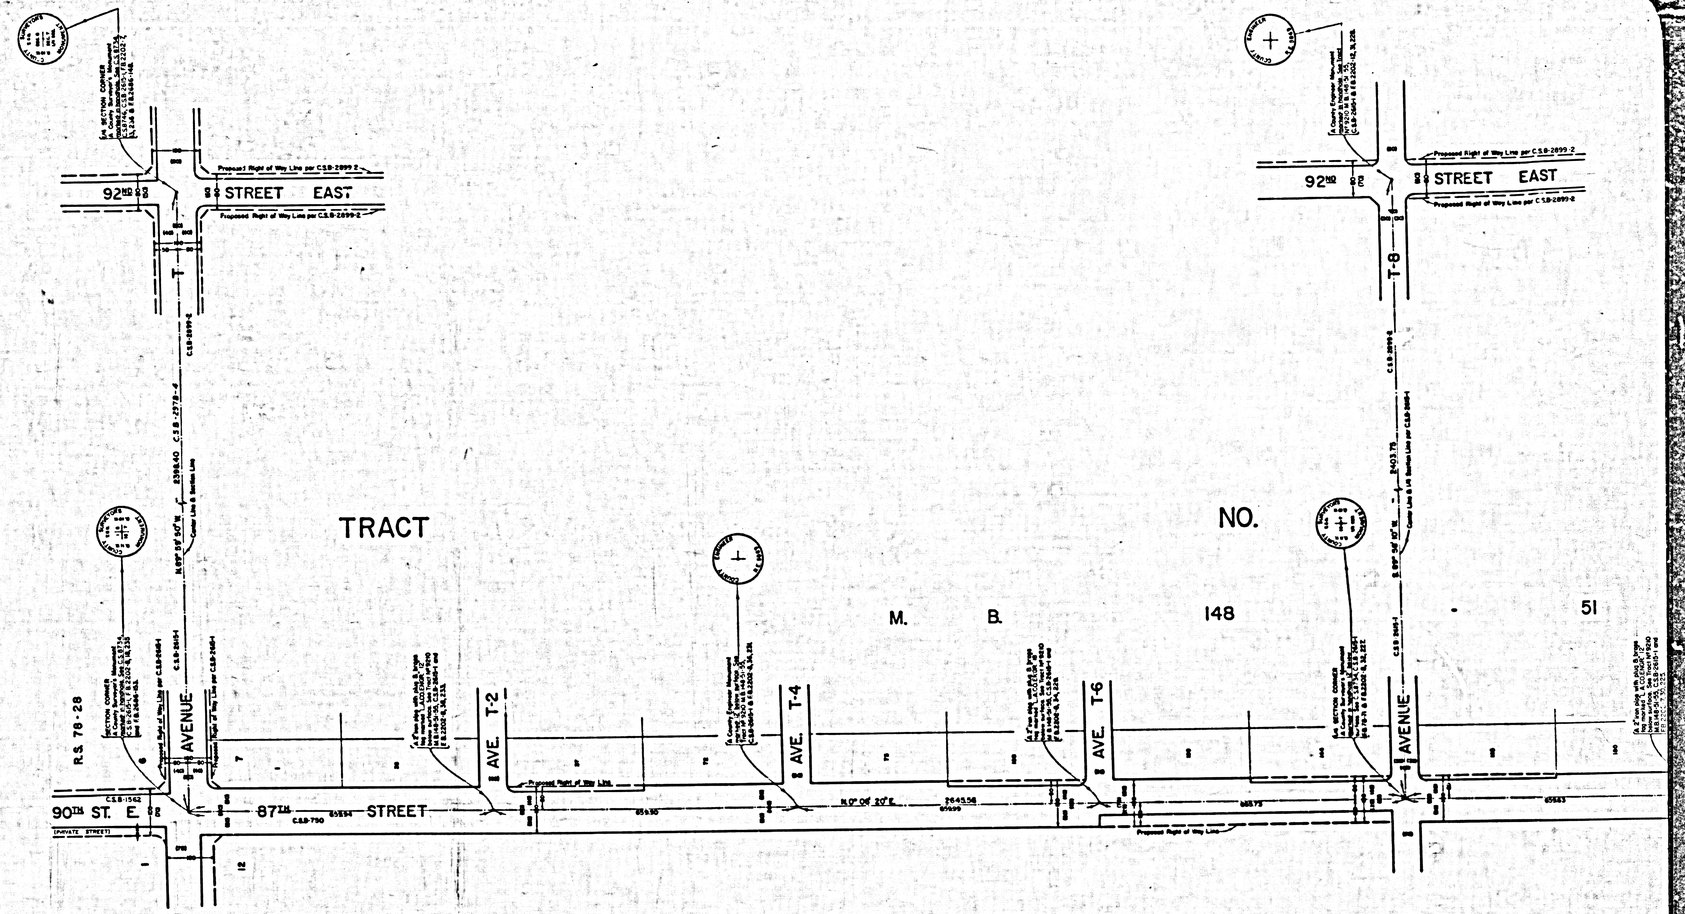

CSB-2907
A4 OF A4