
L. R. 138-51

6

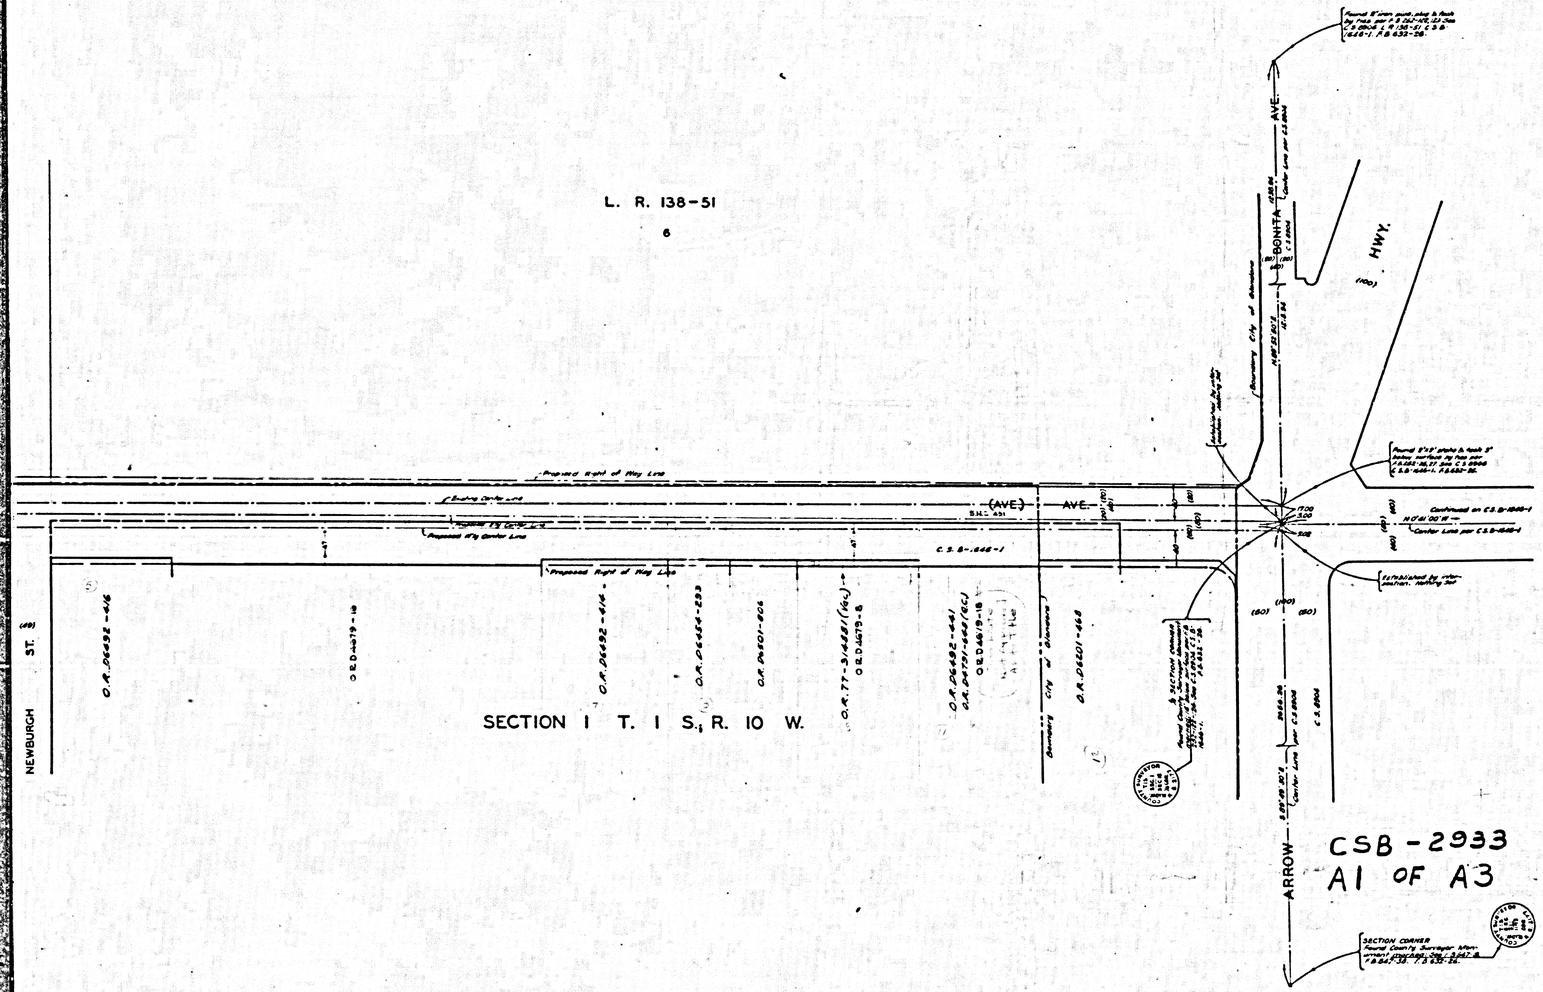

CSB-2933
A1 OF A3

IM 47

COUNTY OF LOS ANGELES

MAP OF

BARRANCA AVENUE

FROM

ARROW HIGHWAY

TO

BASE LINE ROAD

COUNTY SURVEYORS MAP NO. B-2933

SCALE:-1 INCH = 50 FT.

JOB NUMBER 0074.05

JOHN A. LAMBIE - COUNTY ENGINEER

SURVEYED MAR. TO JULY 1936; SEPT. TO JUN 1940

SURVEYED ON REQUEST OF THE REGIONAL PLANNING COMMISSION UNDER SEC. 79, ORD. 4099 BY LETTER DATED MAR. 25, 1932 AND BY BOARD ORDER DATED MAR. 21, 1932 AND DEC. 11, 1951.

BEARINGS ARE BASED ON THE CALIFORNIA COORDINATE SYSTEM ZONE 7 PER SEC. 8809 PUBLIC RESOURCES CODE SEE C.S.9423.

F.B 632-18 TO 56 131 TO 160

FIELD WORK BY ..... C.A. BENSON
A.N. HELLSTROM
E.S. TOMLESON

OFFICE WORK BY..... T.H. BURNS

CHECKED BY..... G.E. BARR

NOTE:
DATA SHOWN HEREON SUPERCEDES THE DATA ON C.S.B-1646-1&2. THIS WAS DONE IN RESPONSE TO RECOMMENDATION OF I.E.C. AT ITS MEETINGS OF JAN. 30, 1964 & FEB. 18, 1965.

SUBDIVISION OF THE RANCHO ADDITION TO SAN JOSE

M. R. 22-21-23

ACT NO. 26148

BRIARGATE LANE

M. B. 669-35-36

TRACT NO. 24569

M. B. 551-1

64-65

ST.

GHENT

11

M. B. 21-178-179

O.R. 26492-421

3

5

Proposed Right of Way Line

Boundary City of Glendora

Existing Center Line

Proposed E'ly Center Line

Proposed W'ly Center Line

N 0° 04' 20" E 2674.64

N 0° 17' 10" E 2674.64

C.S.B-1646-1

C.S.B-1646-2

9

M. B. 33-72-73

20792

WATER

EASEMENT 15' SB

& 50' SB POWER

CONTROL R/W

GHENT ST.

GLADSTONE

Centerline C.S.B-1646-1 & 2

199 TRACT NO.

200 201 202 203 204 205 206

M. B. 505-38-41

PAYSON ST.

207 208 209 210 211 212 213 214 215 216

19735

NEWBURCH ST.

O.R. 26492-416

R.D. 04-79-18

SECT

CSB-2933

A2 OF A3

TRACT NO. M. B. 21 – 178-179

13

12

387

TRACT NO. 26148

BRIARGATE LANE

M. B. 868-35-36

TRACT NO. 24389

M. B. 934-44-45

L. A. COUNTY FLOOD CONTROL TRANSMISSION LINE DEPARTMENT OF

GHENT ST.

TRACT NO. 20928

M. B. 559-30-31

RIMVIEW DR.

ALFORD ST.

GALATEA ST.

14 15 32 33

O.R.D. 3482-381

TRACT 1

BARRANCA ROAD

(BEN LOMOND)

S.N.C. 431

C.S.B.-1646-2

O. R. 04824 - 655

13

ORMISTON TRACT

M. B. 33 – 72-73

GLADSTONE PARK

C.S.B-2681 C.F.2482

BASE LINE

ARMSTEAD ST.

TRACT NO. 16833

M. B. 805-1-2

O.R. 04432-438

O.R. 04577-34

O.R. 05482-418

M. B. 33-72-73

TRACT NO. 20792

11 12 13 14 15

WATER & POWER EASEMENT 150' & 75'

CONTROL R/W

TRAYMORE AVE.

M. B. 563-7-8

NEARFIELD ST.

GHENT ST.

CSB-2933
A3 OF A3