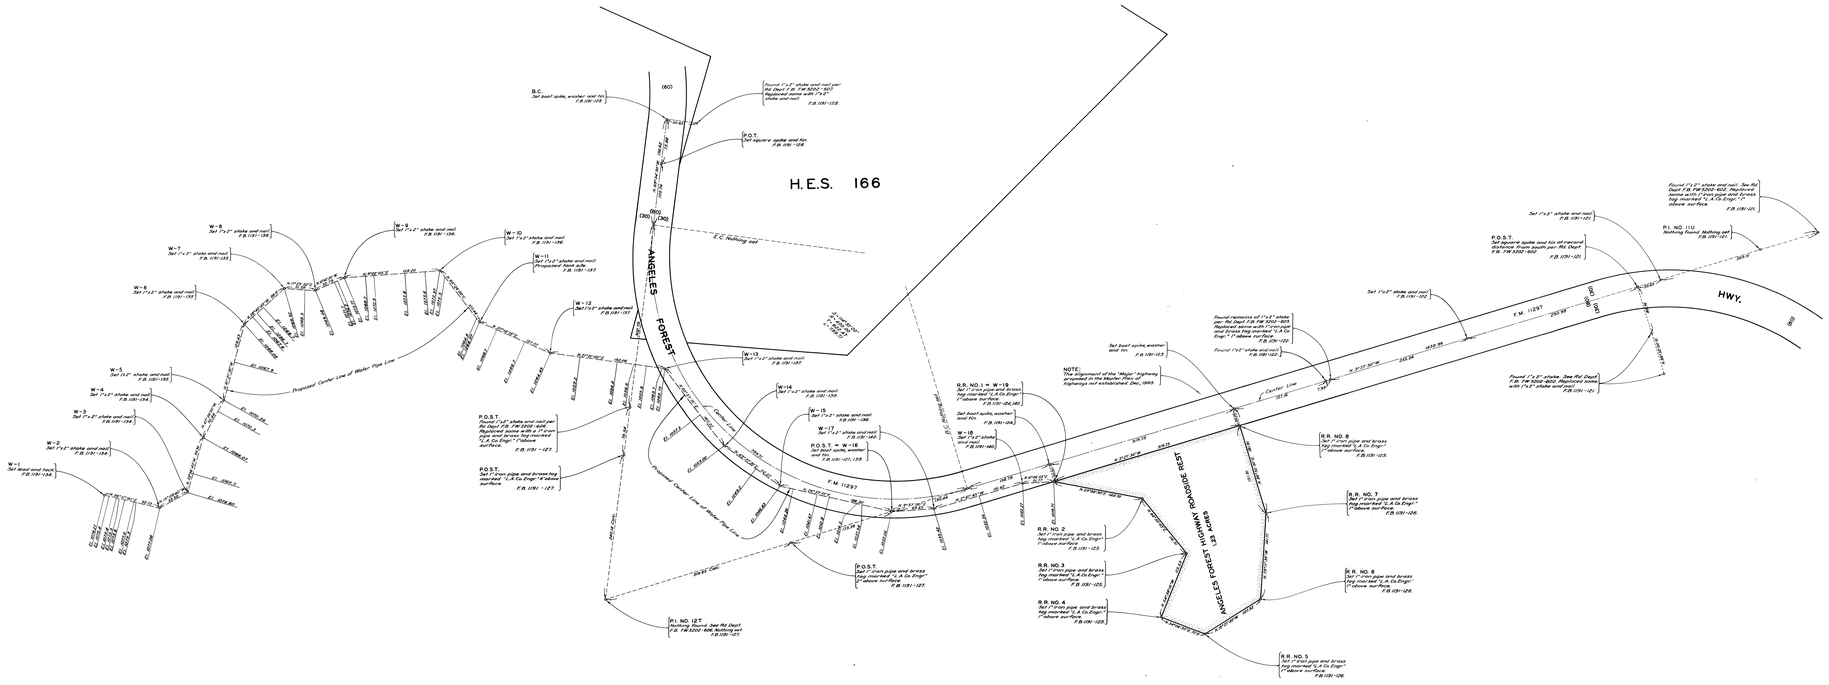
H.E.S. 166
ANGELES FOREST HWY.
F.M. 11297
Proposed Center Line of Water Pipe Line
Center Line
E.C. Nothing set
ANGELES FOREST HIGHWAY ROADSIDE REST (2.8 ACRES)
B.C. Set bolt spike, washer and tin F.B. 1191-128
P.O.T. Set square spike and tin F.B. 1191-128
P.I. NO. 12T Nothing found. See Rd. Dept. F.B. FW 5202-606. Nothing set F.B. 1191-127
P.I. NO. 11U Nothing found. Nothing set F.B. 1197-121
NOTE: The alignment of the "Major" highway proposed in the Master Plan of Highways not established Dec. 1965.
R.R. NO. 1 = W-19 Set 1" iron pipe and brass tag marked "L.A. Co. Engr" 1" above surface F.B. 1191-124, 141
R.R. NO. 2 Set 1" iron pipe and brass tag marked "L.A. Co. Engr" 1" above surface F.B. 1191-125
R.R. NO. 3 Set 1" iron pipe and brass tag marked "L.A. Co. Engr" 1" above surface F.B. 1191-125
R.R. NO. 4 Set 1" iron pipe and brass tag marked "L.A. Co. Engr" 1" above surface F.B. 1191-126
R.R. NO. 5 Set 1" iron pipe and brass tag marked "L.A. Co. Engr" 1" above surface F.B. 1191-126
R.R. NO. 6 Set 1" iron pipe and brass tag marked "L.A. Co. Engr" 1" above surface F.B. 1191-126
R.R. NO. 7 Set 1" iron pipe and brass tag marked "L.A. Co. Engr" 1" above surface F.B. 1191-126
R.R. NO. 8 Set 1" iron pipe and brass tag marked "L.A. Co. Engr" 1" above surface F.B. 1191-123
P.O.S.T. Found 1"x2" shake wood nail per Rd. Dept. F.B. FW 5202-602. Replaced spike with a 1"x2" iron pipe and brass tag marked "L.A. Co. Engr" 1" above surface F.B. 1191-127
P.O.S.T. Found 1"x2" shake wood nail. Set 1" iron pipe and brass tag marked "L.A. Co. Engr" 1" above surface F.B. 1191-127
P.O.S.T. = W-18 Set bolt spike, washer and tin F.B. 1191-127, 138
P.O.S.T. Set 1" iron pipe and brass tag marked "L.A. Co. Engr" 1" above surface F.B. 1191-127
P.O.S.T. Set square spike and tin removal distance from spike per Rd. Dept. F.B. FW 5202-602
P.O.S.T. Found 1"x2" shake. See Rd. Dept. F.B. FW 5202-602. Replaced spike with 1"x2" shake wood nail F.B. 1191-121
Found remnants of 1"x2" shake per Rd. Dept. F.B. FW 5202-602. Replaced spike with a 1" iron pipe and brass tag marked "L.A. Co. Engr" 1" above surface F.B. 1191-122
Found 1"x2" shake wood nail F.B. 1191-122
Set bolt spike, washer and tin F.B. 1191-123
Set 1"x2" shake wood nail F.B. 1191-122
Set 1"x2" shake wood nail F.B. 1191-121
Found 1"x2" shake wood nail. See Rd. Dept. F.B. FW 5202-602. Replaced spike with 1"x2" shake wood nail F.B. 1191-121
W-1 Set wood wood nail F.B. 1191-134
W-2 Set 1"x2" shake wood nail F.B. 1191-134
W-3 Set 1"x2" shake wood nail F.B. 1191-134
W-4 Set 1"x2" shake wood nail F.B. 1191-134
W-5 Set 1"x2" shake wood nail F.B. 1191-135
W-6 Set 1"x2" shake wood nail F.B. 1191-135
W-7 Set 1"x2" shake wood nail F.B. 1191-135
W-8 Set 1"x2" shake wood nail F.B. 1191-136
W-9 Set 1"x2" shake wood nail F.B. 1191-136
W-10 Set 1"x2" shake wood nail F.B. 1191-136
W-11 Set 1"x2" shake wood nail Proposed hose run F.B. 1191-137
W-12 Set 1"x2" shake wood nail F.B. 1191-137
W-13 Set 1"x2" shake wood nail F.B. 1191-137
W-14 Set 1"x2" shake wood nail F.B. 1191-138
W-15 Set 1"x2" shake wood nail F.B. 1191-138
W-16 Set 1"x2" shake wood nail F.B. 1191-138
W-17 Set 1"x2" shake wood nail F.B. 1191-138
W-18 Set bolt spike, washer and tin F.B. 1191-127, 138
W-19 Set 1"x2" shake wood nail F.B. 1191-140
Set bolt spike, washer and tin F.B. 1191-124
Set bolt spike, washer and tin F.B. 1191-140
Set Calc.
(60)
(30)
(30)
(30