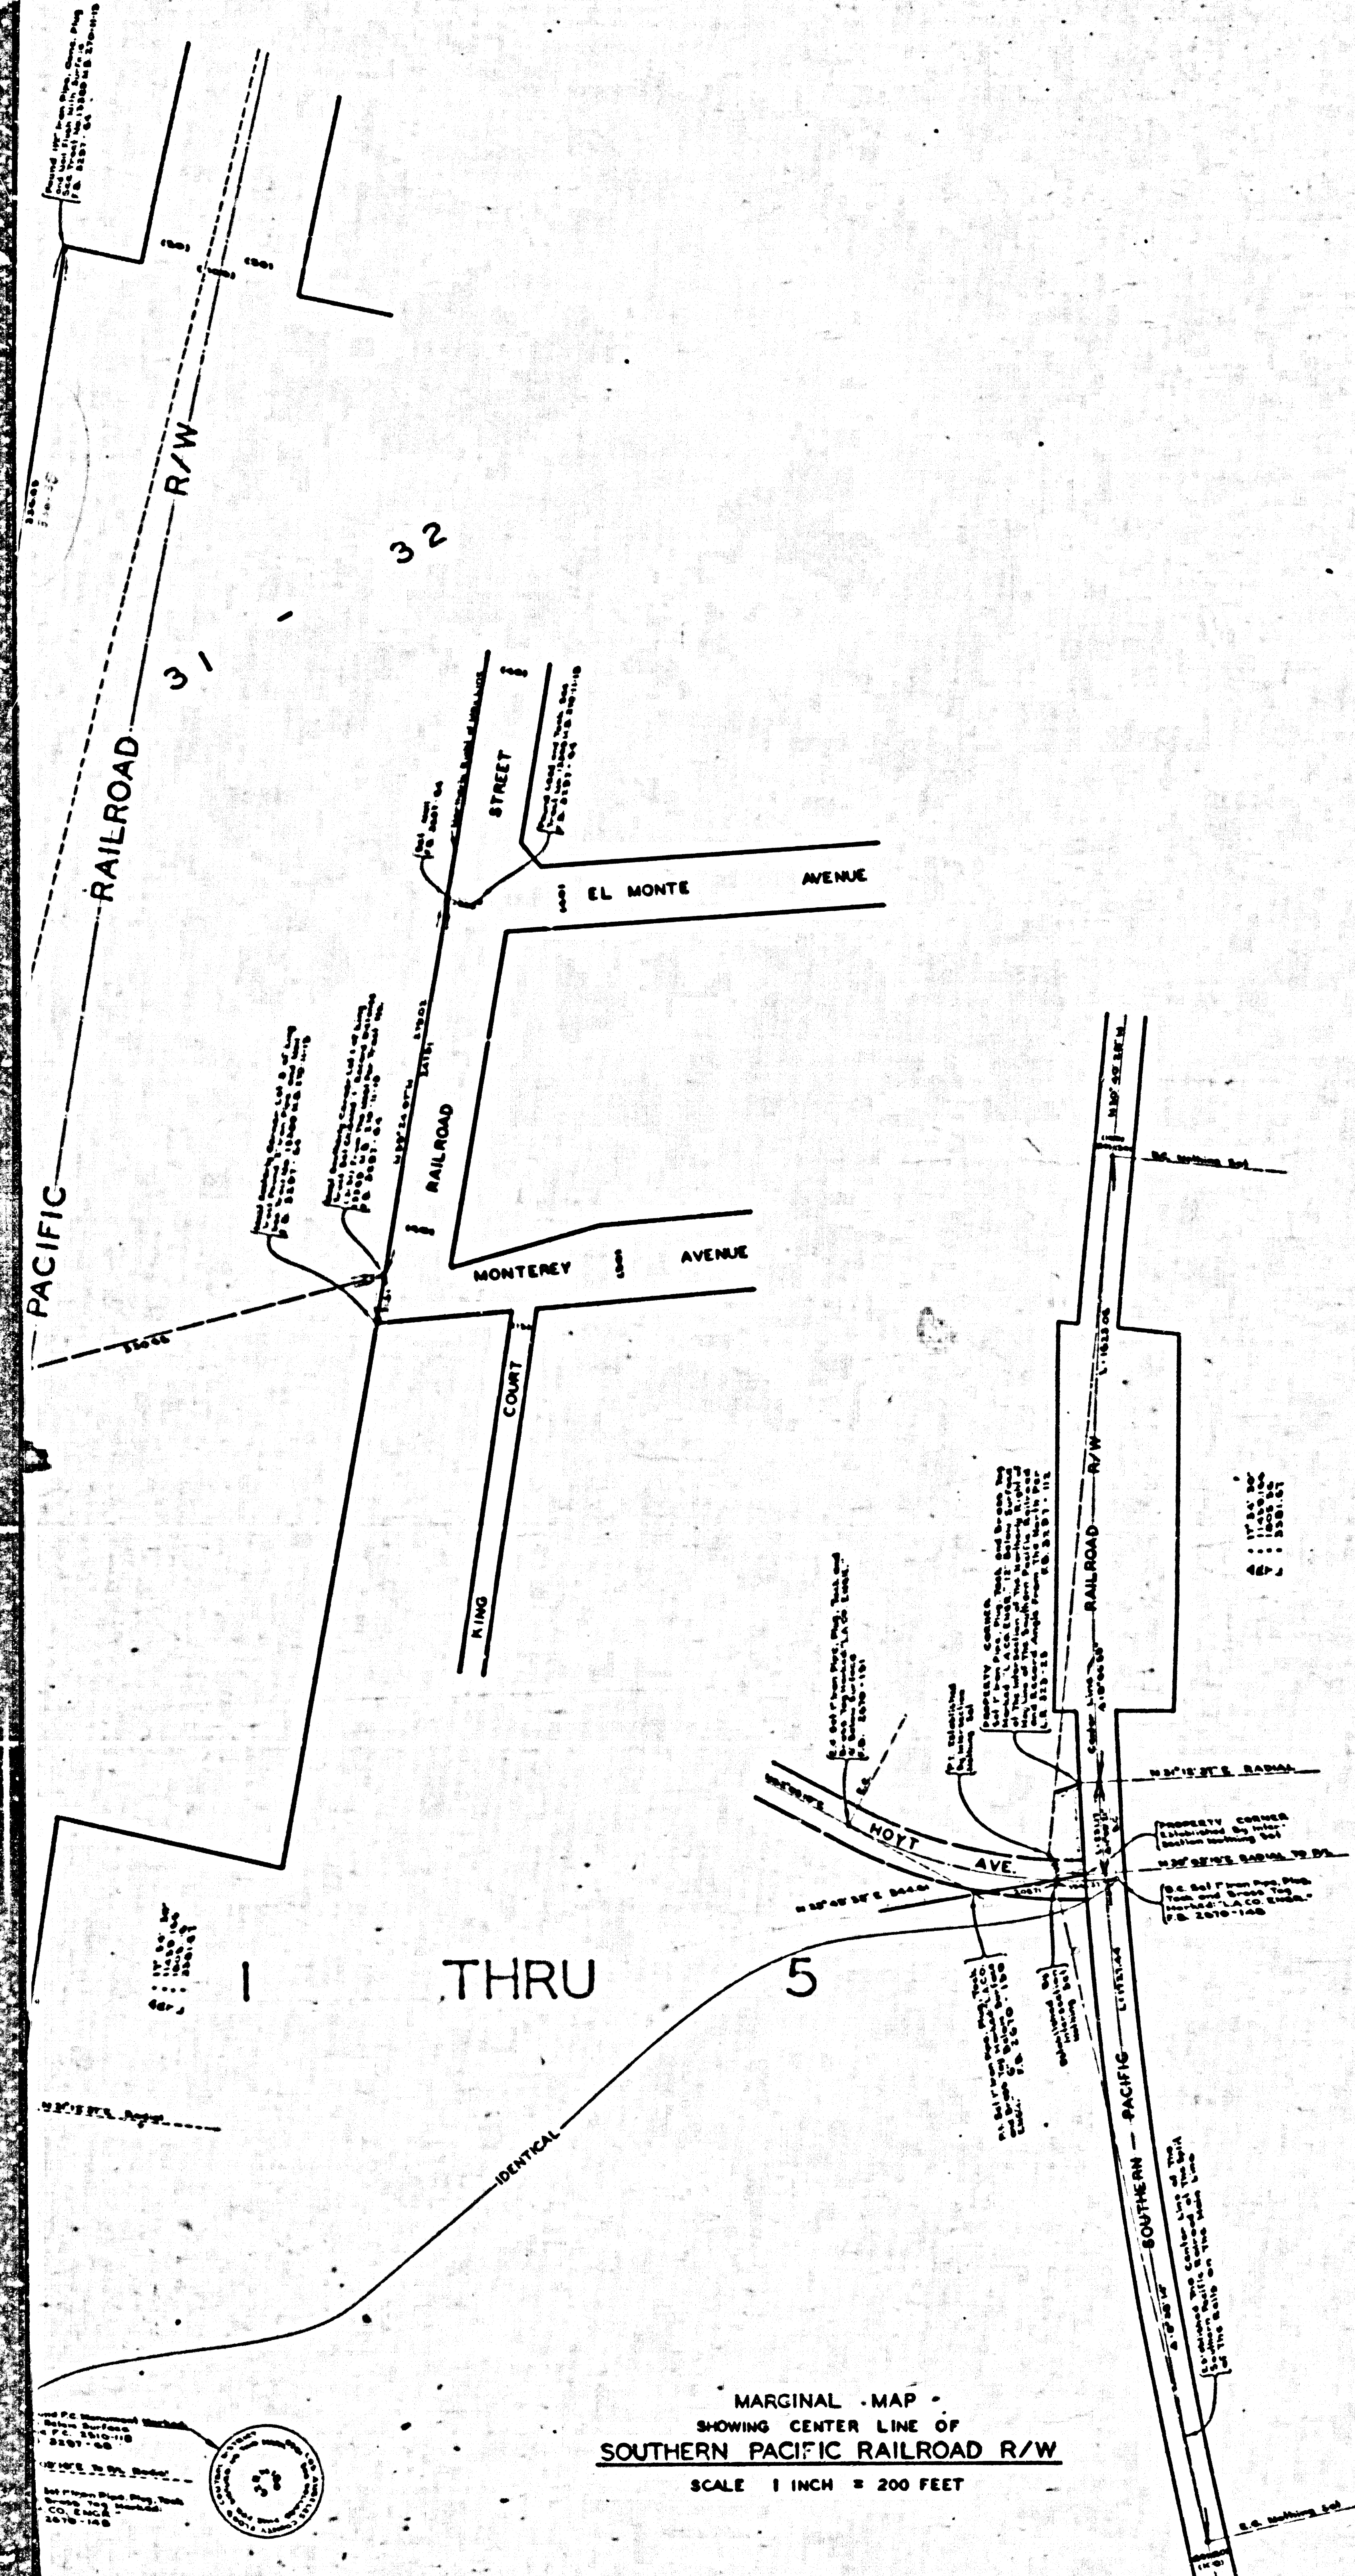

MARGINAL MAP
SHOWING CENTER LINE OF
SOUTHERN PACIFIC RAILROAD R/W
SCALE 1 INCH = 200 FEET

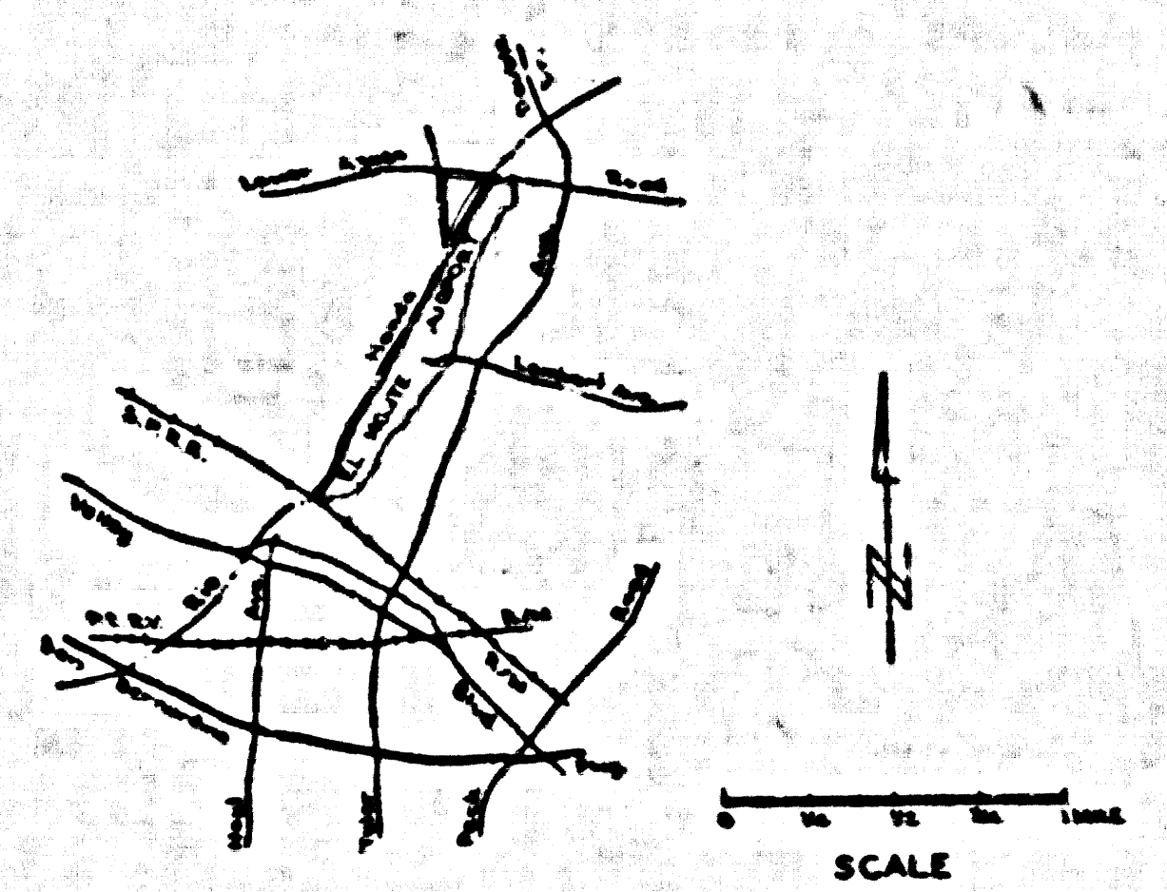

VICINITY MAP

CSB-3072
A1OFA5

THIS MAP SUPERCEDED BY
C.S.B-5225, SHTS. 1 THRU 5

COUNTY OF LOS ANGELES
MAP OF

EL MONTE AIRPORT

IN THE CITY OF EL MONTE

COUNTY SURVEYORS MAP NO. B-3072
SCALE:- 1 INCH = 50 FT.

JOB NUMBER 0077.89

I.M.45

JOHN A. LAMBIE - COUNTY ENGINEER
SURVEYED NOVEMBER 1966

BEARINGS ARE BASED ON THE CALIFORNIA
COORDINATE SYSTEM ZONE 7 PER SEC. 8309
PUBLIC RESOURCES CODE. SEE C.S. 9423.

F.B. 3297

FIELD WORK BY............R.B. HOBSON
OFFICE WORK BY............H.H.F. DONG
CHECKED BY............M. ASHLEY

JOHN A. LAMBIE
COUNTY ENGINEER
FILED: 2-16-68
DEPUTY

FOR TOPOGRAPHY PRIOR TO CONSTRUCTION
SEE SURVEY DIVISION FILE MAP NO. P.T.402.

CSB-3072
A2 OF A5

TRACT NO. 3293
LOCUSTDALE AVENUE
TYLER
AVENUE
STREET
10533
NO.
ROAD
TRACT
TRACT NO. 12223
M.B. 233
M.B. 36-47
STREET
McGIRK
TR. NO. 3293
M.B. 36-47
LAMBERT
HOYT
C.S.B-2830
BASYE
M.B. 162-40
SEE CSB 2550
5
RANCHO
SAN FRANCISQUITO
P. 1 - 31 - 32
ELY F.C. CHANNEL 92.308 ACRES
WLY F.C. CHANNEL 3.450 ACRES
TOTAL AREA 95.758 ACRES
FOR LATER SURVEY SEE C.S. B-5225, SHTS. 1 THRU 5
O.R. D4253-620 (F.J.)
O.R.D 4460-370 (Q.C.)
O.R.D 4663-906 (Q.C.)
ROAD
BRYANT
NOT TO SCALE
FOR
BRYANT
TRACT NO.
6
FRANCISQUITO
EL MONTE
CSB-3072
A30FA5
LOS ANGELES COUNTY FLOOD CONTROL DISTRICT R/W (RIO HONDO CHANNEL)

CSB-3072
A4 OF A5

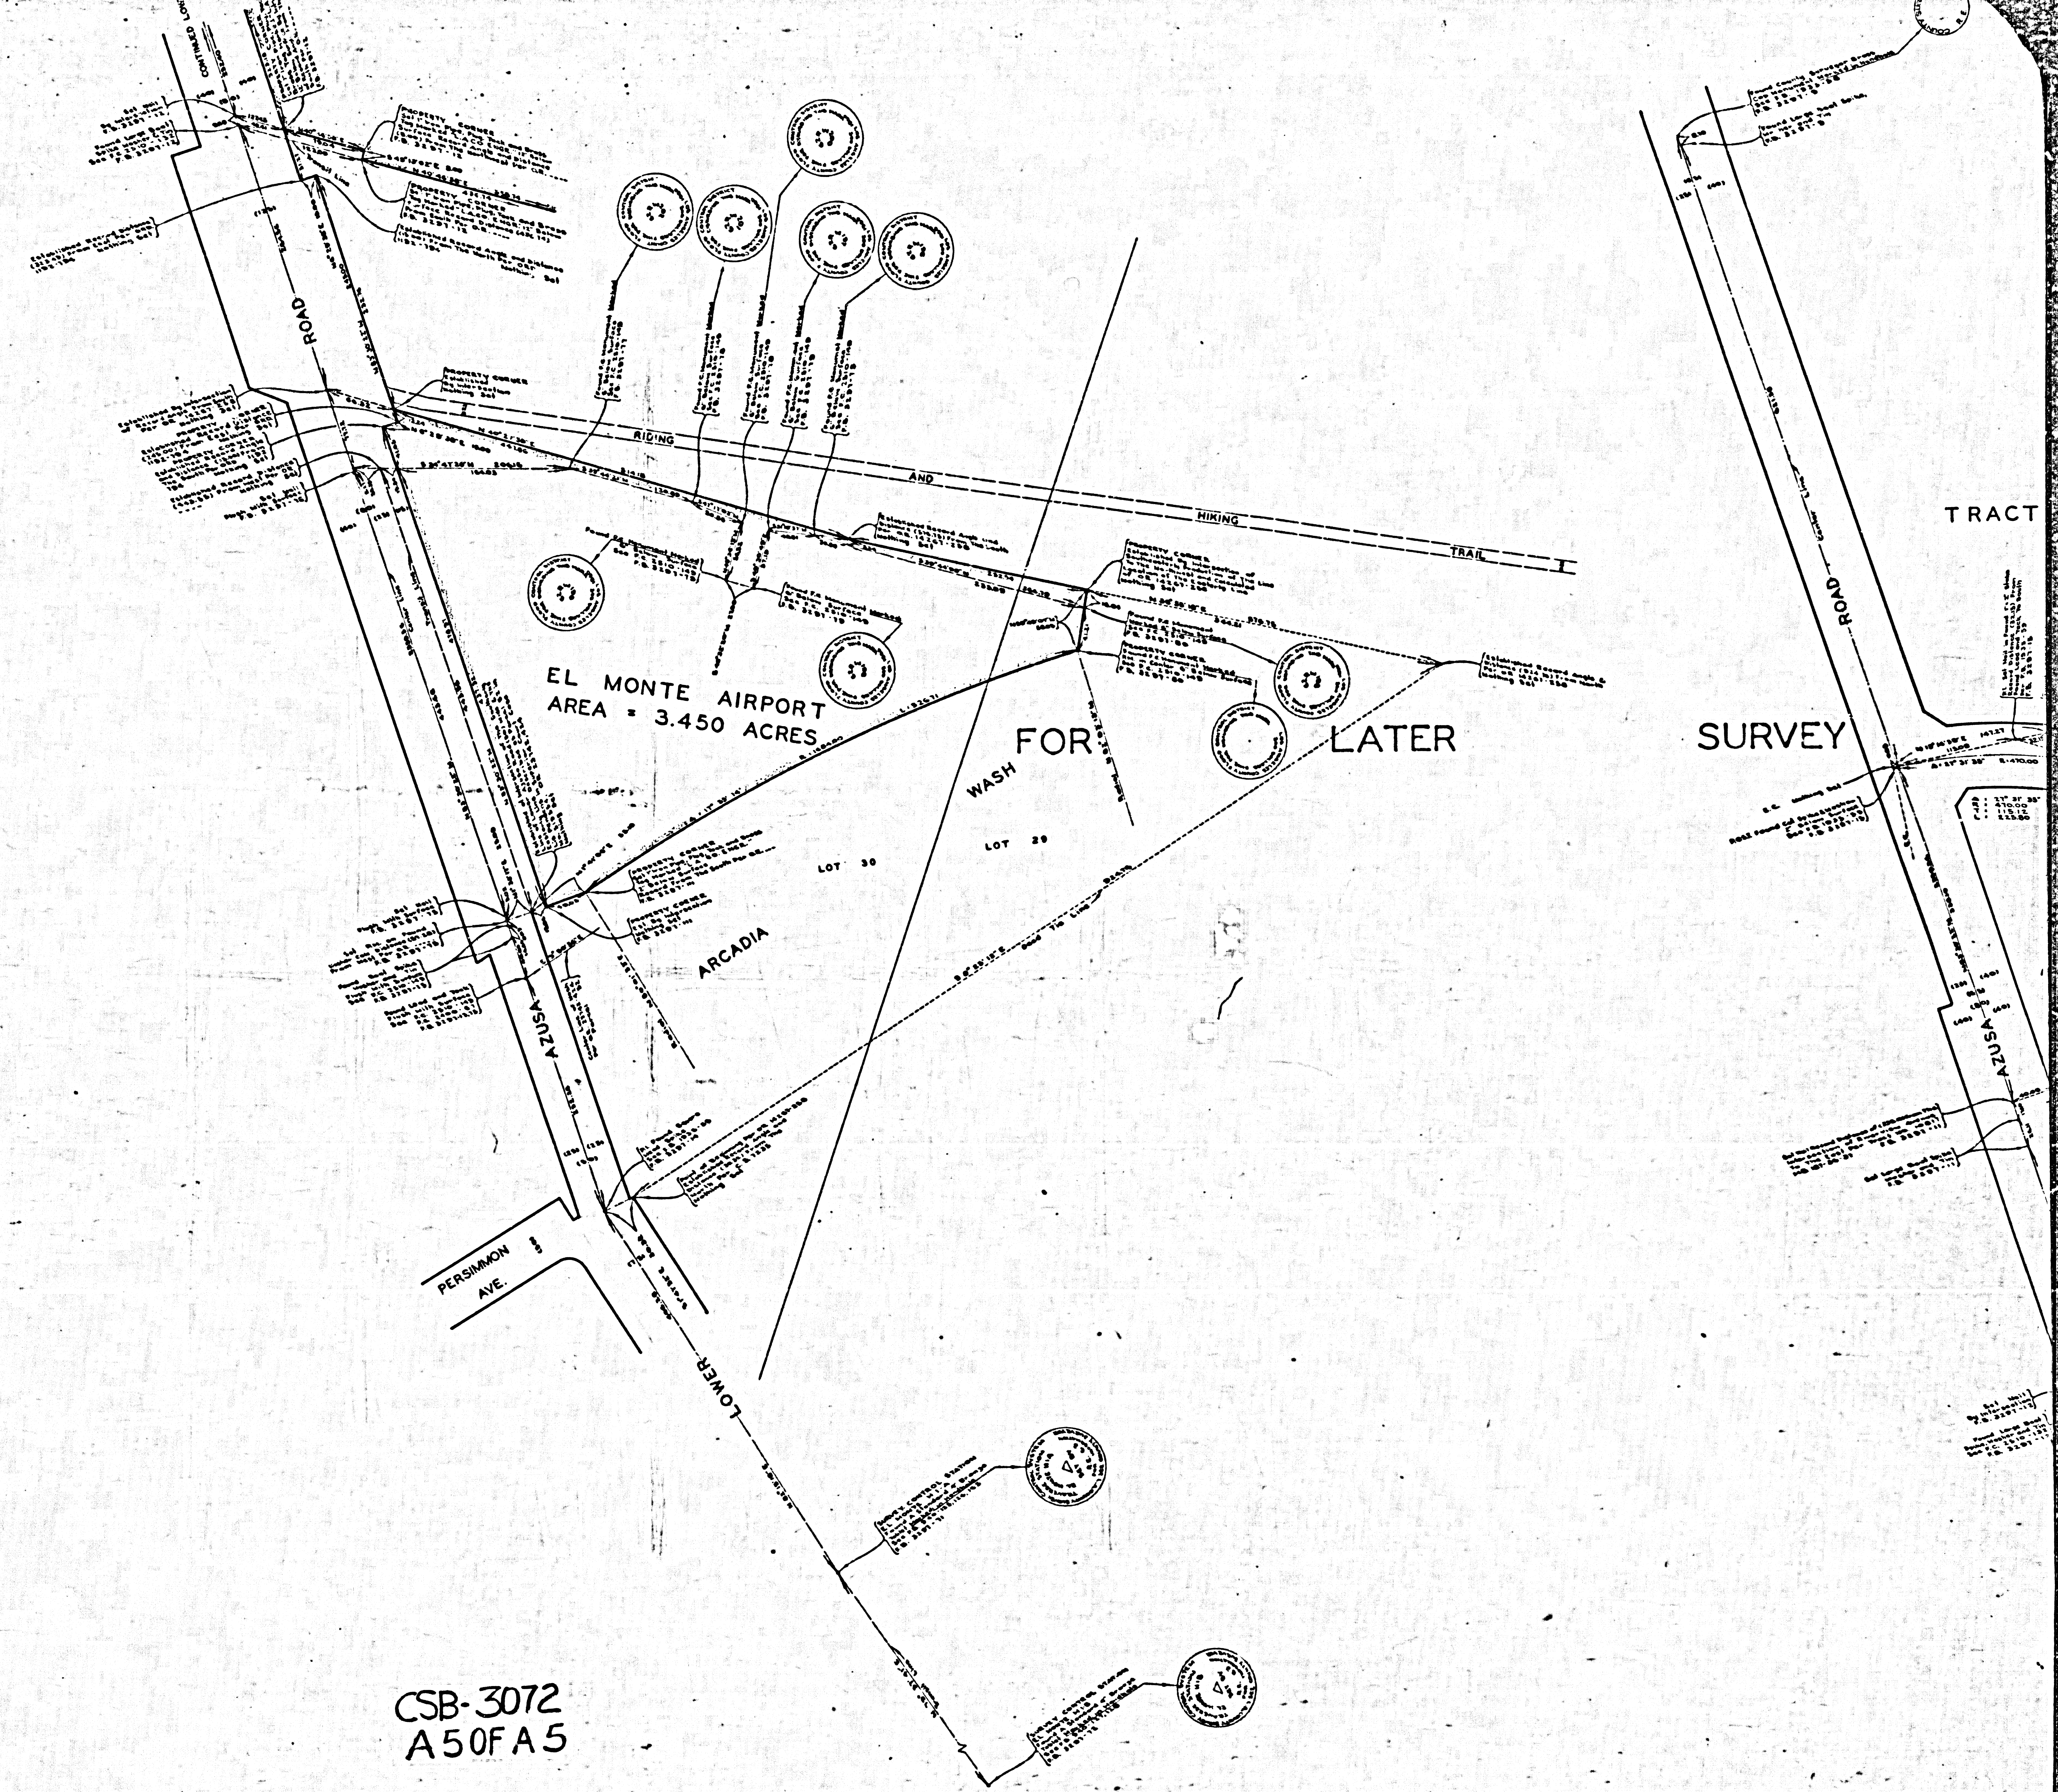

CSB-3072
A5 OF A5