211

DM 2048 - 211

11

211
Sht. 4

Agreement for Right of Way
between.
Southern Cal. Ry. Co.
-&-
City of Los. Angeles.

Profile of
FOURTH STREET BRIDGE
City of Los Angeles
Harry F. Stafford City Engineer.
October 1903
-Field Book 1359 P.P.78&14-

Note: For Map showing location of Bridge see No 4282
for details of Bridge see Bridge Plans 57 & 70-

Scale Hor. 1"= 40'
Ver. 1" = 40'

SKETCH OF SIDE ELEVATIONS SHOWING GENERAL ARRANGEMENT.

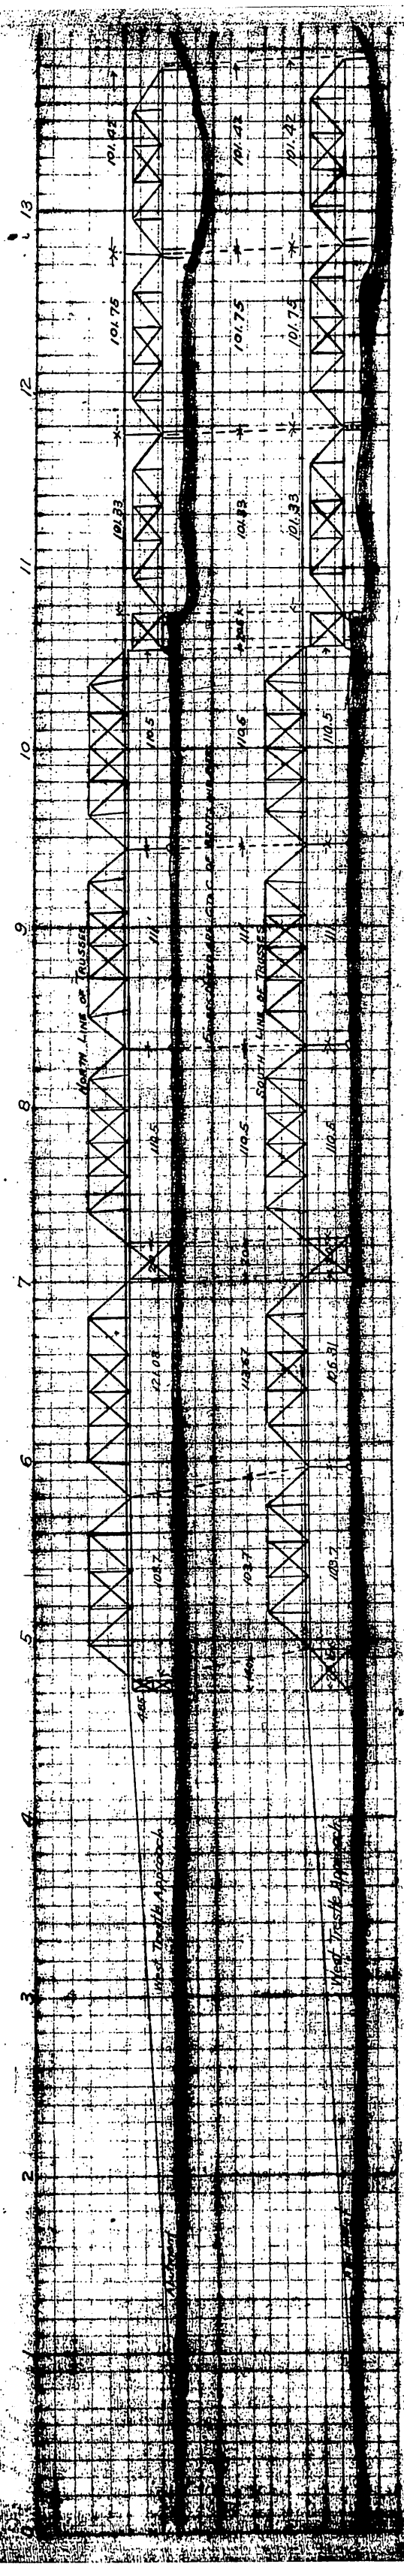

Scale reduced to 80'=1" Hor.
" " Ver.

D.2048