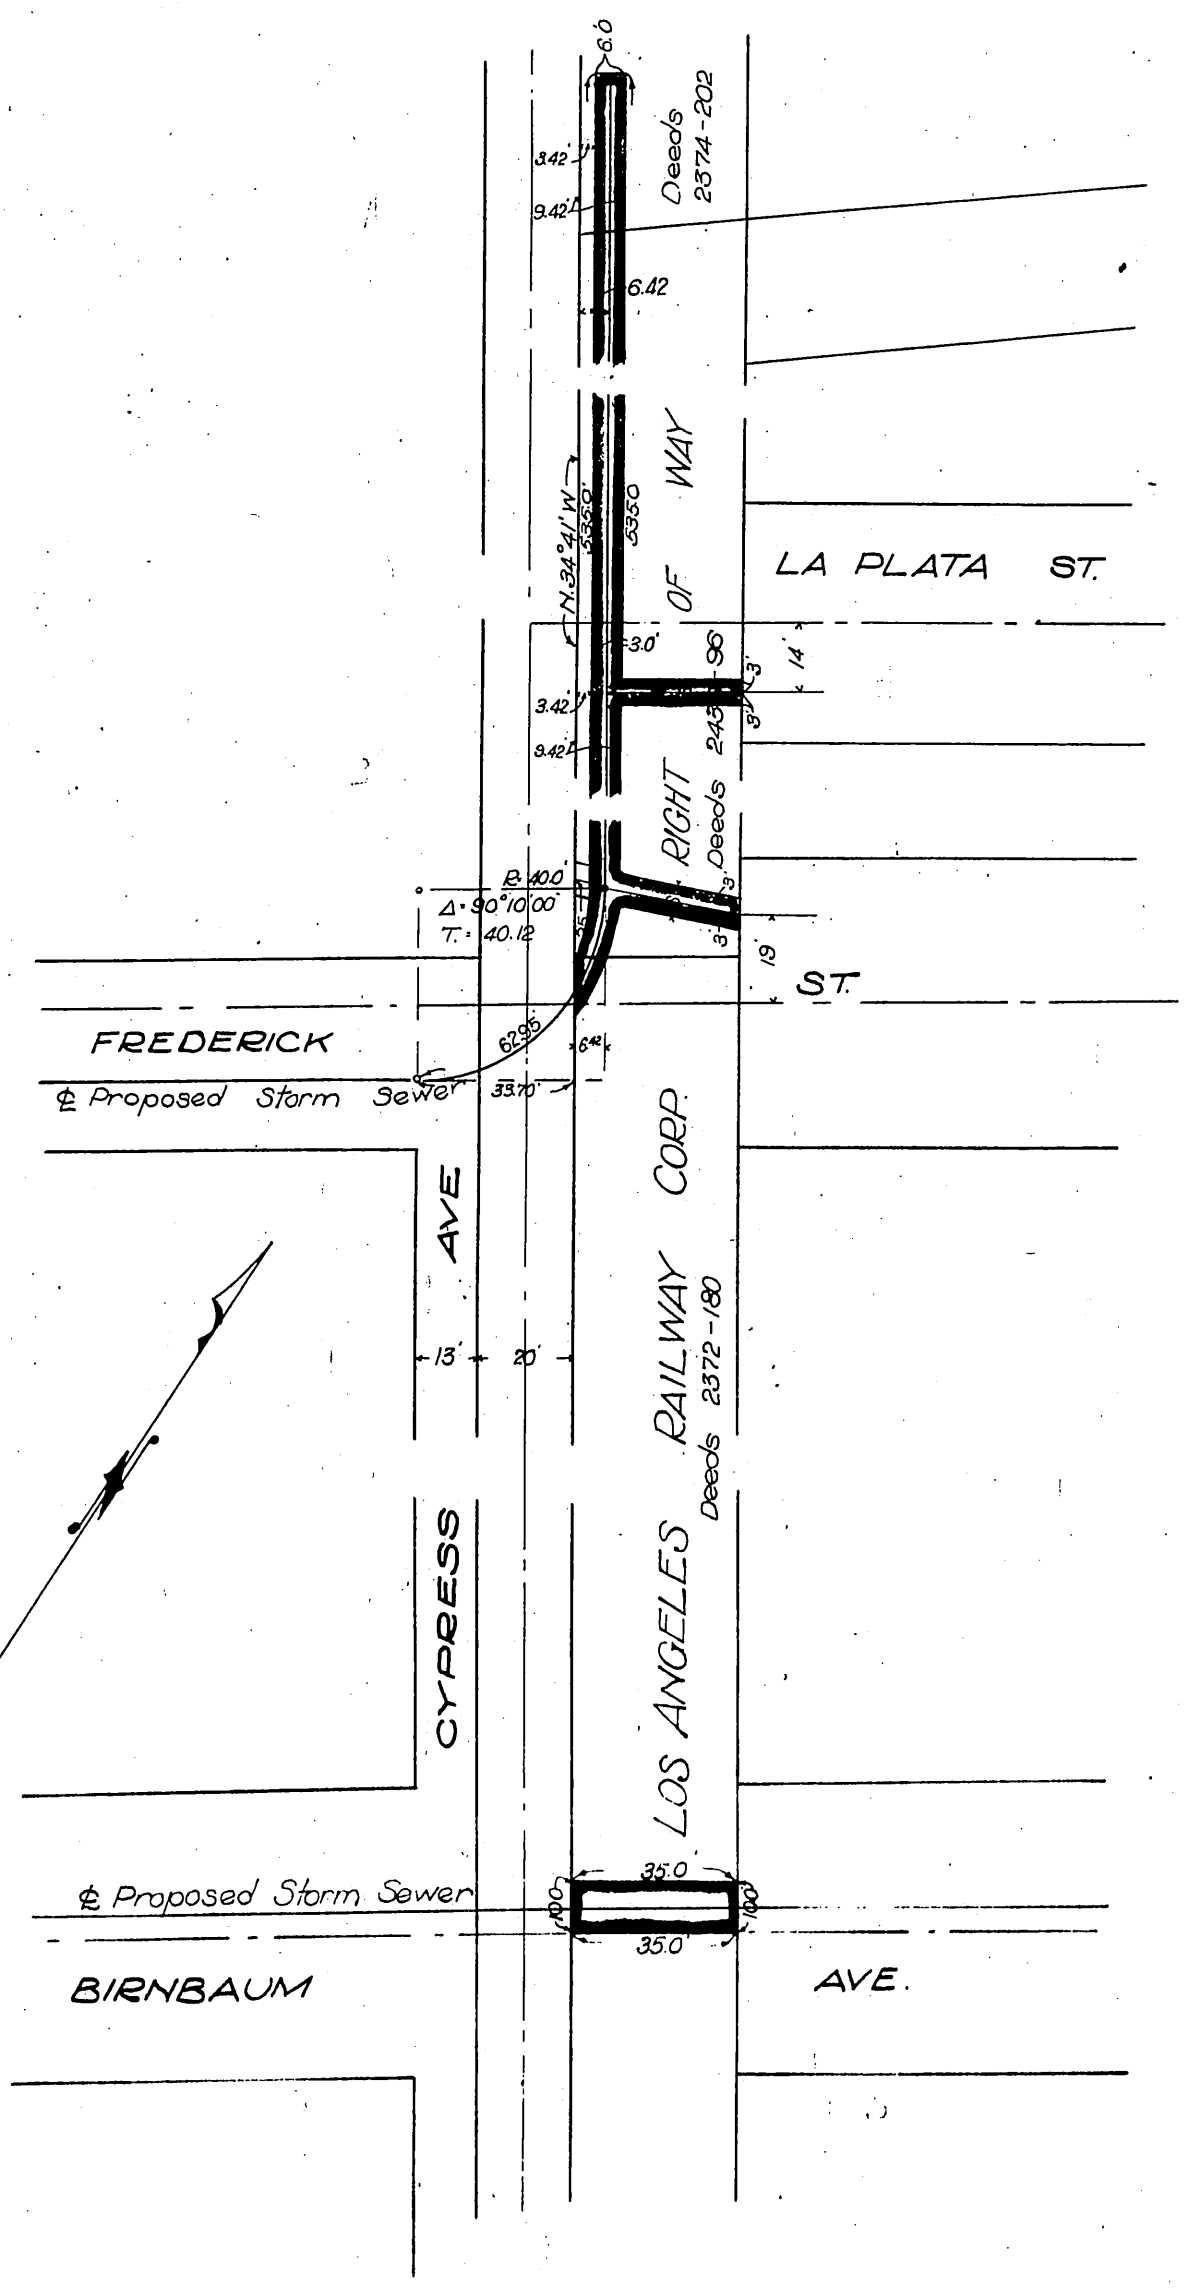

RIGHT OF WAY
FOR
STORM SEWER
Scale 1"=40'
CARLTON AVE. IMPROVEMENT

Recorded July 28, 1915