Alamitos Barrier Project
Unit 15

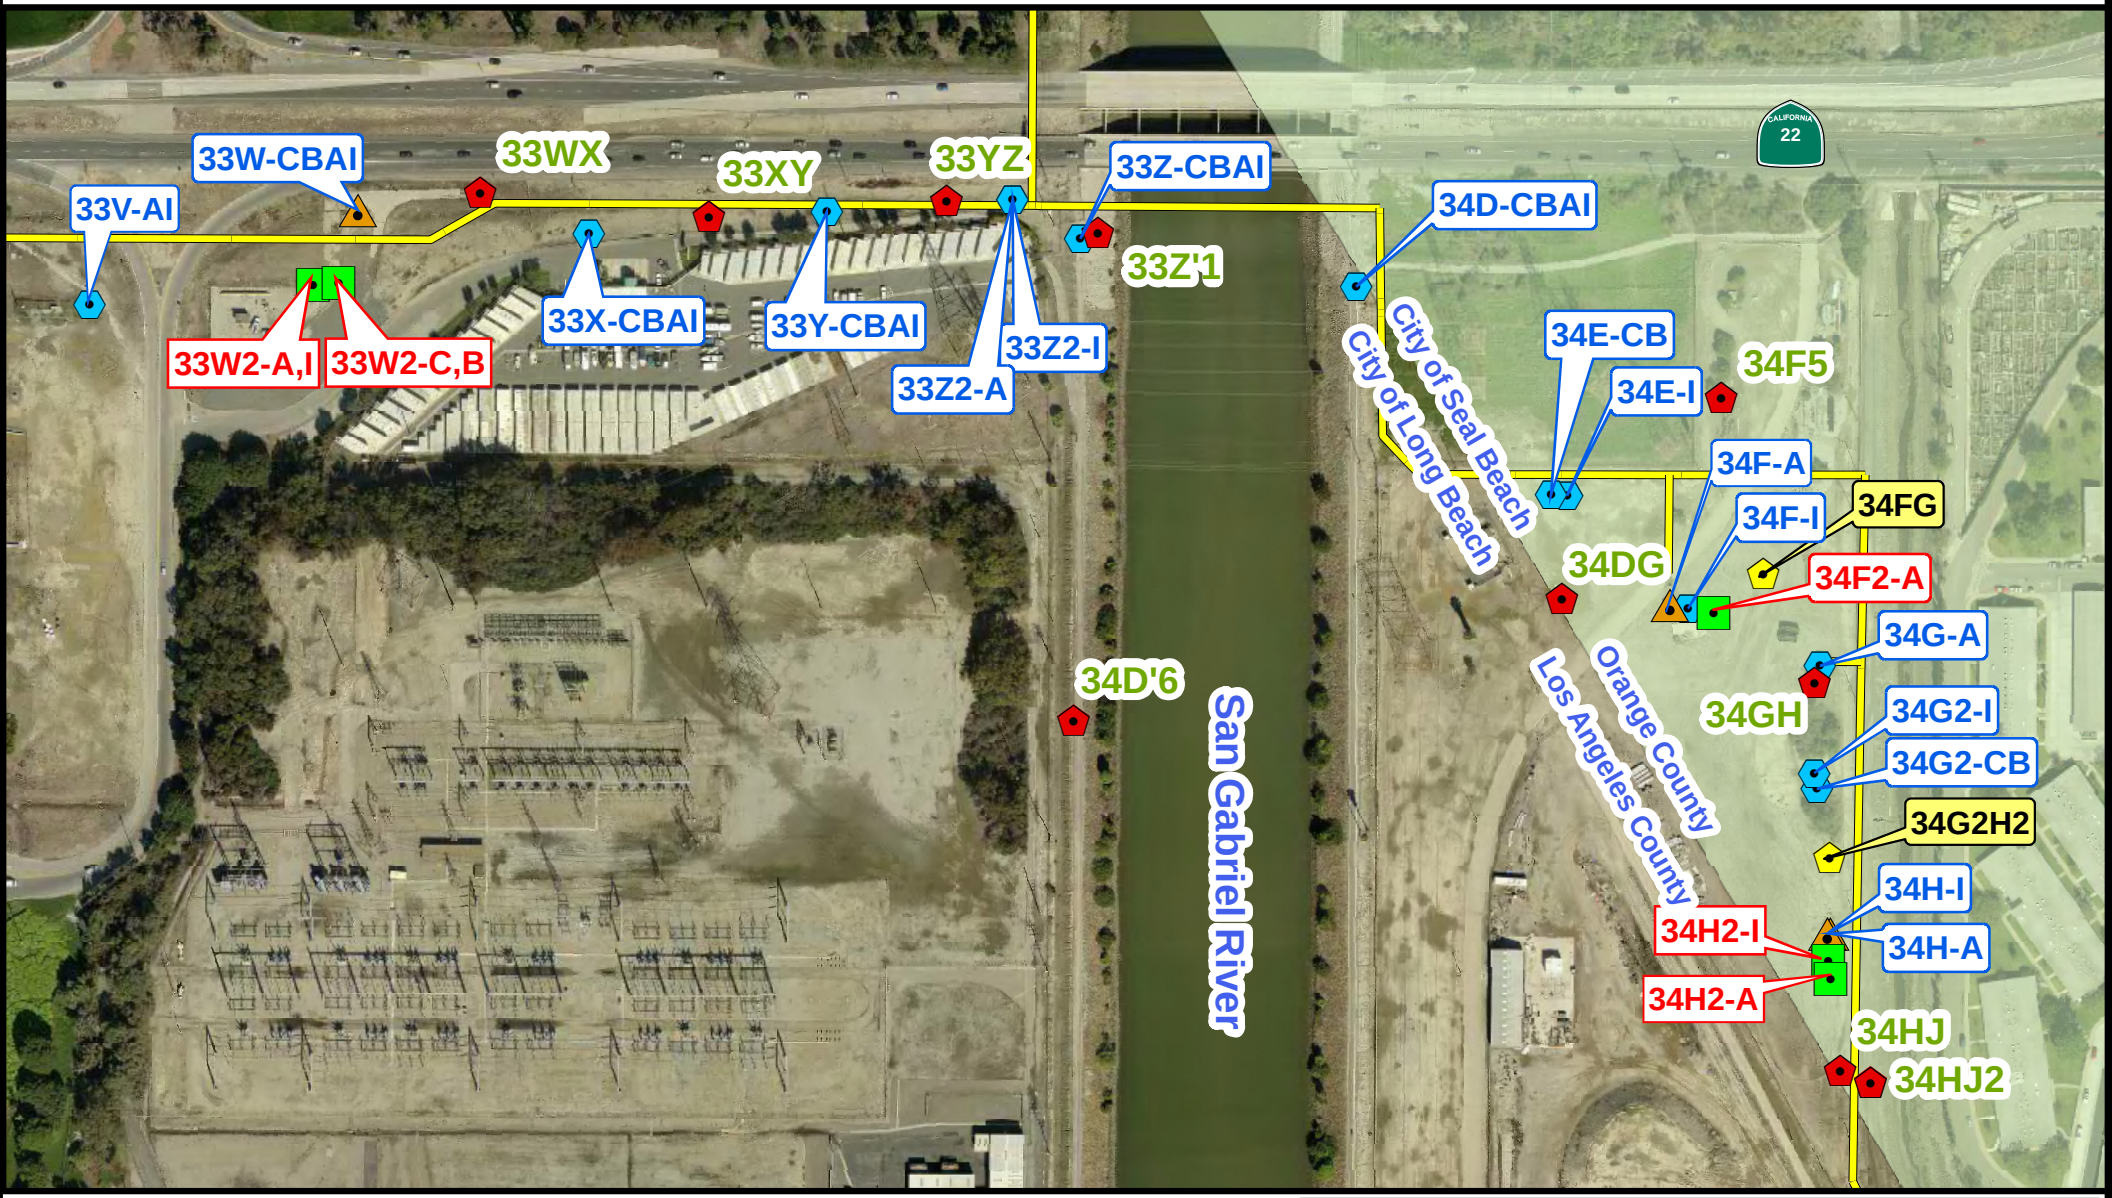

N

Feet

0 250 500

Legend

- Existing Observation Well
- Proposed Observation Well
- Existing Injection Well
- Injection Well to Be Replaced
- Proposed Injection Well
- Water Supply Pipeline

Document Path: P:\wrd\OPERATIONS\Seawater Barriers\ABP\PROJECTS\ABP Unit 15\GIS\ABP Unit 15 Replacement Wells - Copy.mxd