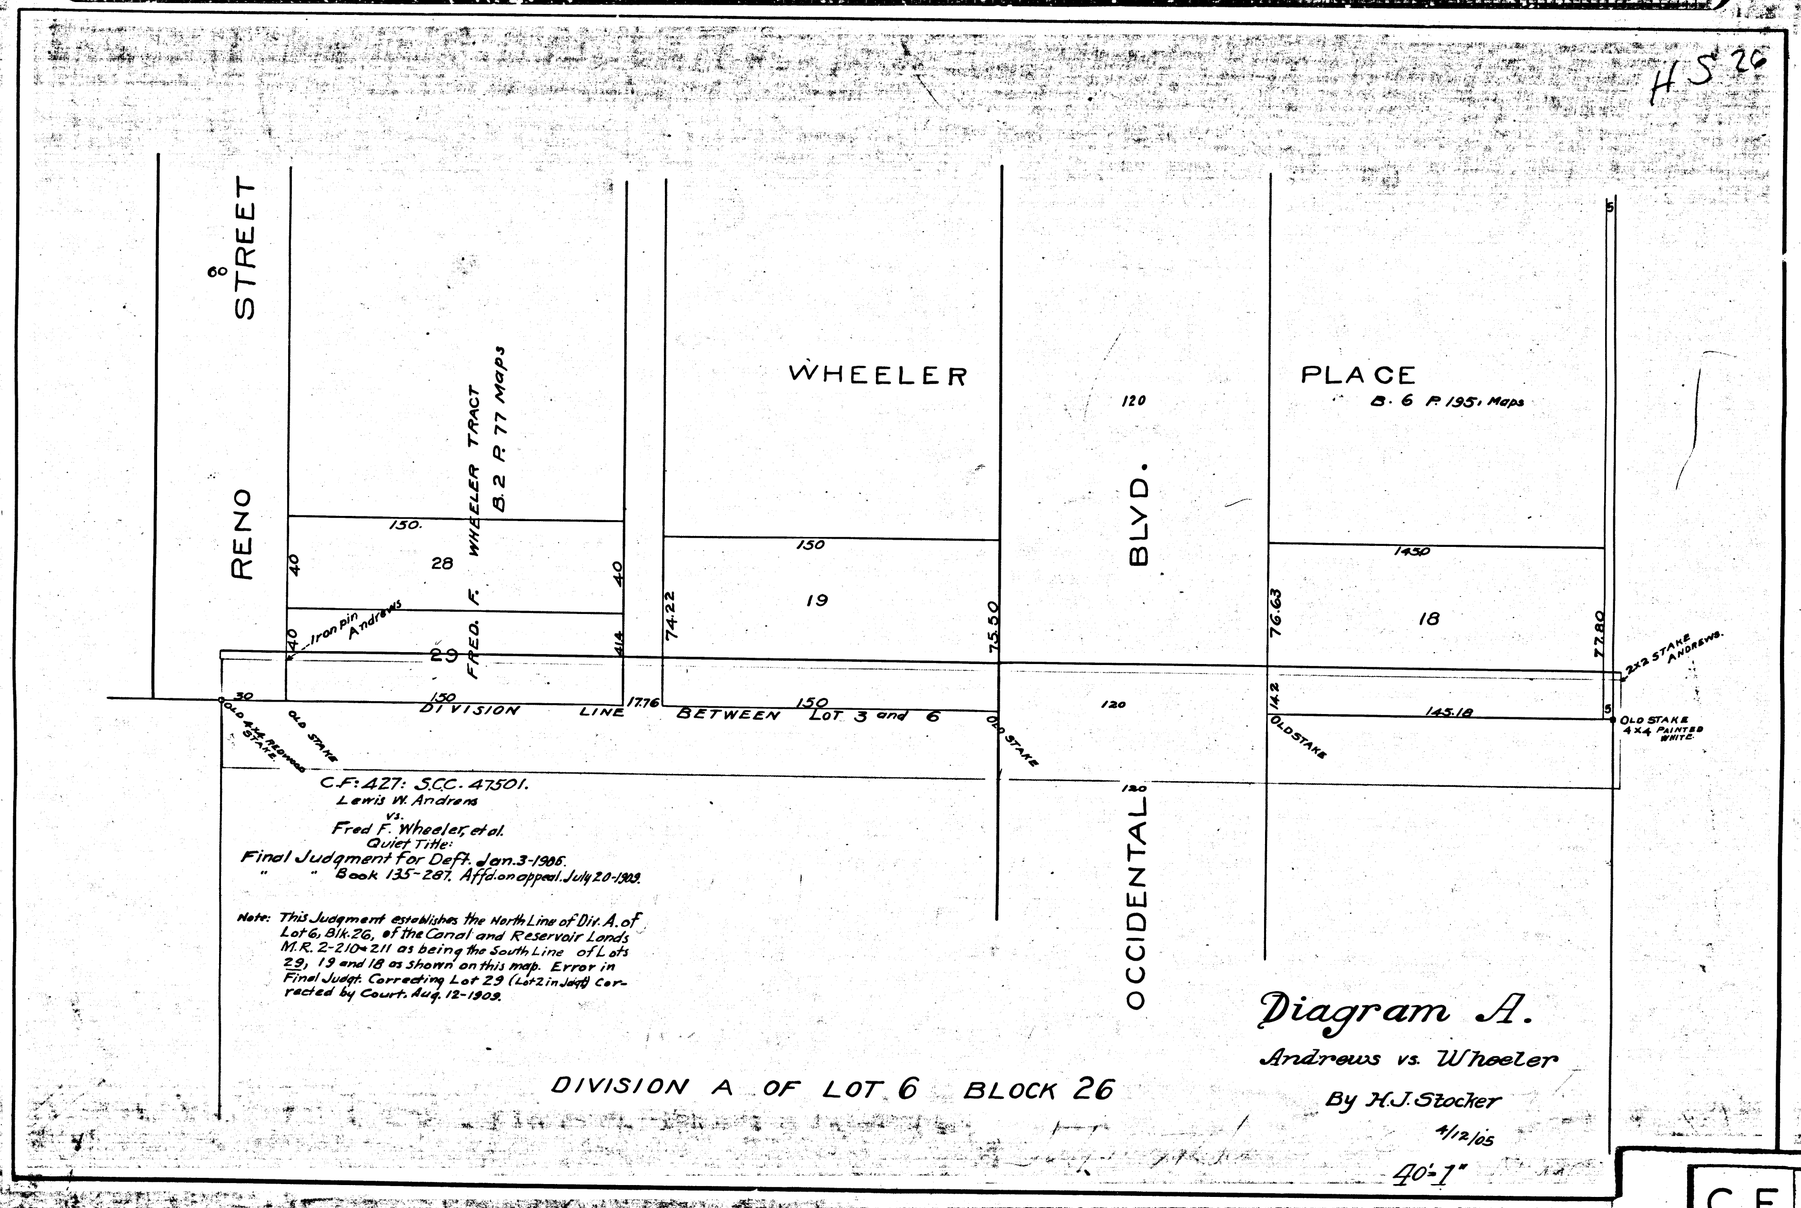
HS 26
RENO STREET
60
WHEELER PLACE
B. 6 P. 195, Maps
FRED. F. WHEELER TRACT
B. 2 P. 77 Maps
BLVD.
OCCIDENTAL
120
150
28
19
18
29
40
40
40
41.4
74.22
75.50
76.63
77.80
Iron pin Andrews
2x2 STAKE ANDREWS.
30
150
17.76
150
120
14.2
145.18
5
DIVISION LINE BETWEEN LOT 3 and 6
OLD 4x4 REDWOOD STAKE
OLD STAKE
OLD STAKE
OLD STAKE
OLD STAKE 4x4 PAINTED WHITE
C.F: 427: S.C.C. 47501.
Lewis W. Andrews
vs.
Fred F. Wheeler, et al.
Quiet Title:
Final Judgment for Deft. Jan. 3-1906.
" " Book 135-287. Affd. on appeal. July 20-1909.
Note: This Judgment establishes the North Line of Div. A. of Lot 6, Blk. 26, of the Canal and Reservoir Lands M.R. 2-210 & 211 as being the South Line of Lots 29, 19 and 18 as shown on this map. Error in Final Judgt. Correcting Lot 29 (Lot 2 in Judgt) Corrected by Court. Aug. 12-1909.
DIVISION A OF LOT 6 BLOCK 26
Diagram A.
Andrews vs. Wheeler
By H.J. Stocker
4/12/05
40'-1"
Defendants Exhibit 1. Filed Dec. 6th 1905.
C.F. 427 -