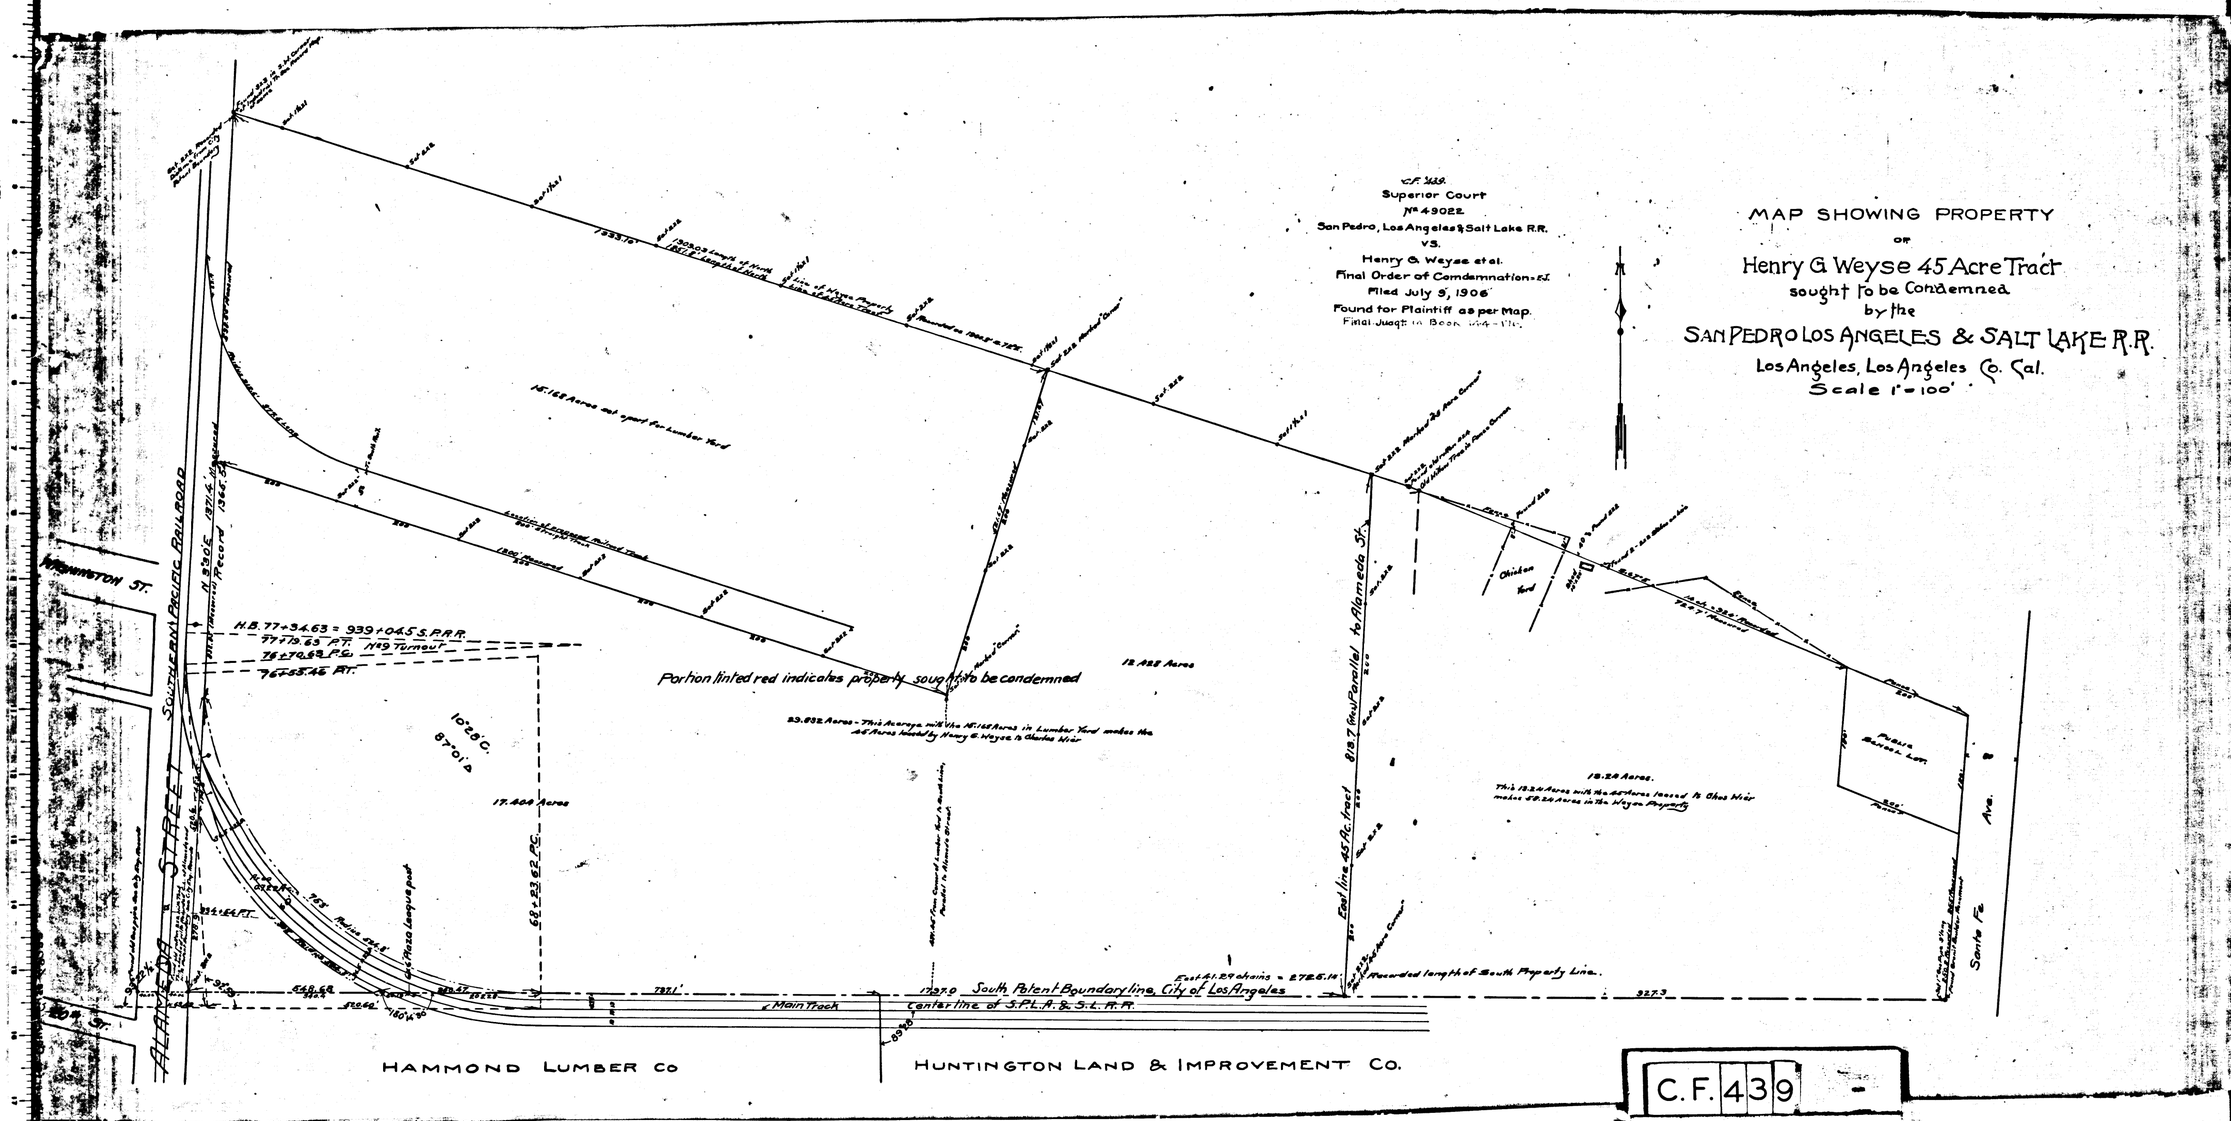
MAP SHOWING PROPERTY
OF
Henry G. Weyse 45 Acre Tract
sought to be Condemned
by the
SAN PEDRO LOS ANGELES & SALT LAKE R.R.
Los Angeles, Los Angeles Co. Cal.
Scale 1" = 100'
C.F. 439
Superior Court
No. 49022
San Pedro, Los Angeles & Salt Lake R.R.
vs.
Henry G. Weyse et al.
Final Order of Condemnation - Et
Filed July 9, 1906
Found for Plaintiff as per Map.
Final Judgt. in Book
Portion tinted red indicates property sought to be condemned
Alameda Street
Southern Pacific Railroad
Washington St.
Ada St.
Main Track
Centerline of S.P.L.A. & S.L.R.R.
South Patent Boundaryline, City of Los Angeles
East 41.29 chains = 2725.14 Recorded length of South Property Line
East line 45 Ac. tract to Alameda St.
Santa Fe
Ave.
HAMMOND LUMBER CO
HUNTINGTON LAND & IMPROVEMENT CO.

C.F. 439