Sht 2
H521

Map
Showing
LAND SOUGHT TO BE CONDEMNED
FOR THE OPENING OF
CORONADO ST.,
BETWEEN
BELLEVUE AVE AND TEMPLE ST.,
IN THE CITY OF LOS ANGELES.
SCALE 80 FEET = 1 INCH
Homer Hamlin - City Engineer
In accordance with Ordinance No. 13518, (New Series)

Note
Land to be condemned is shown colored red.

EXHIBIT C
FILED MAR. 20, 1907
CITY OF LOS ANGELES
vs.
MINNIE F. SWINKS ET AL.
SUP. CT. Nº 55824
INTERLOCUTORY JUDGMENT
FILED SEP. 7, 1907.

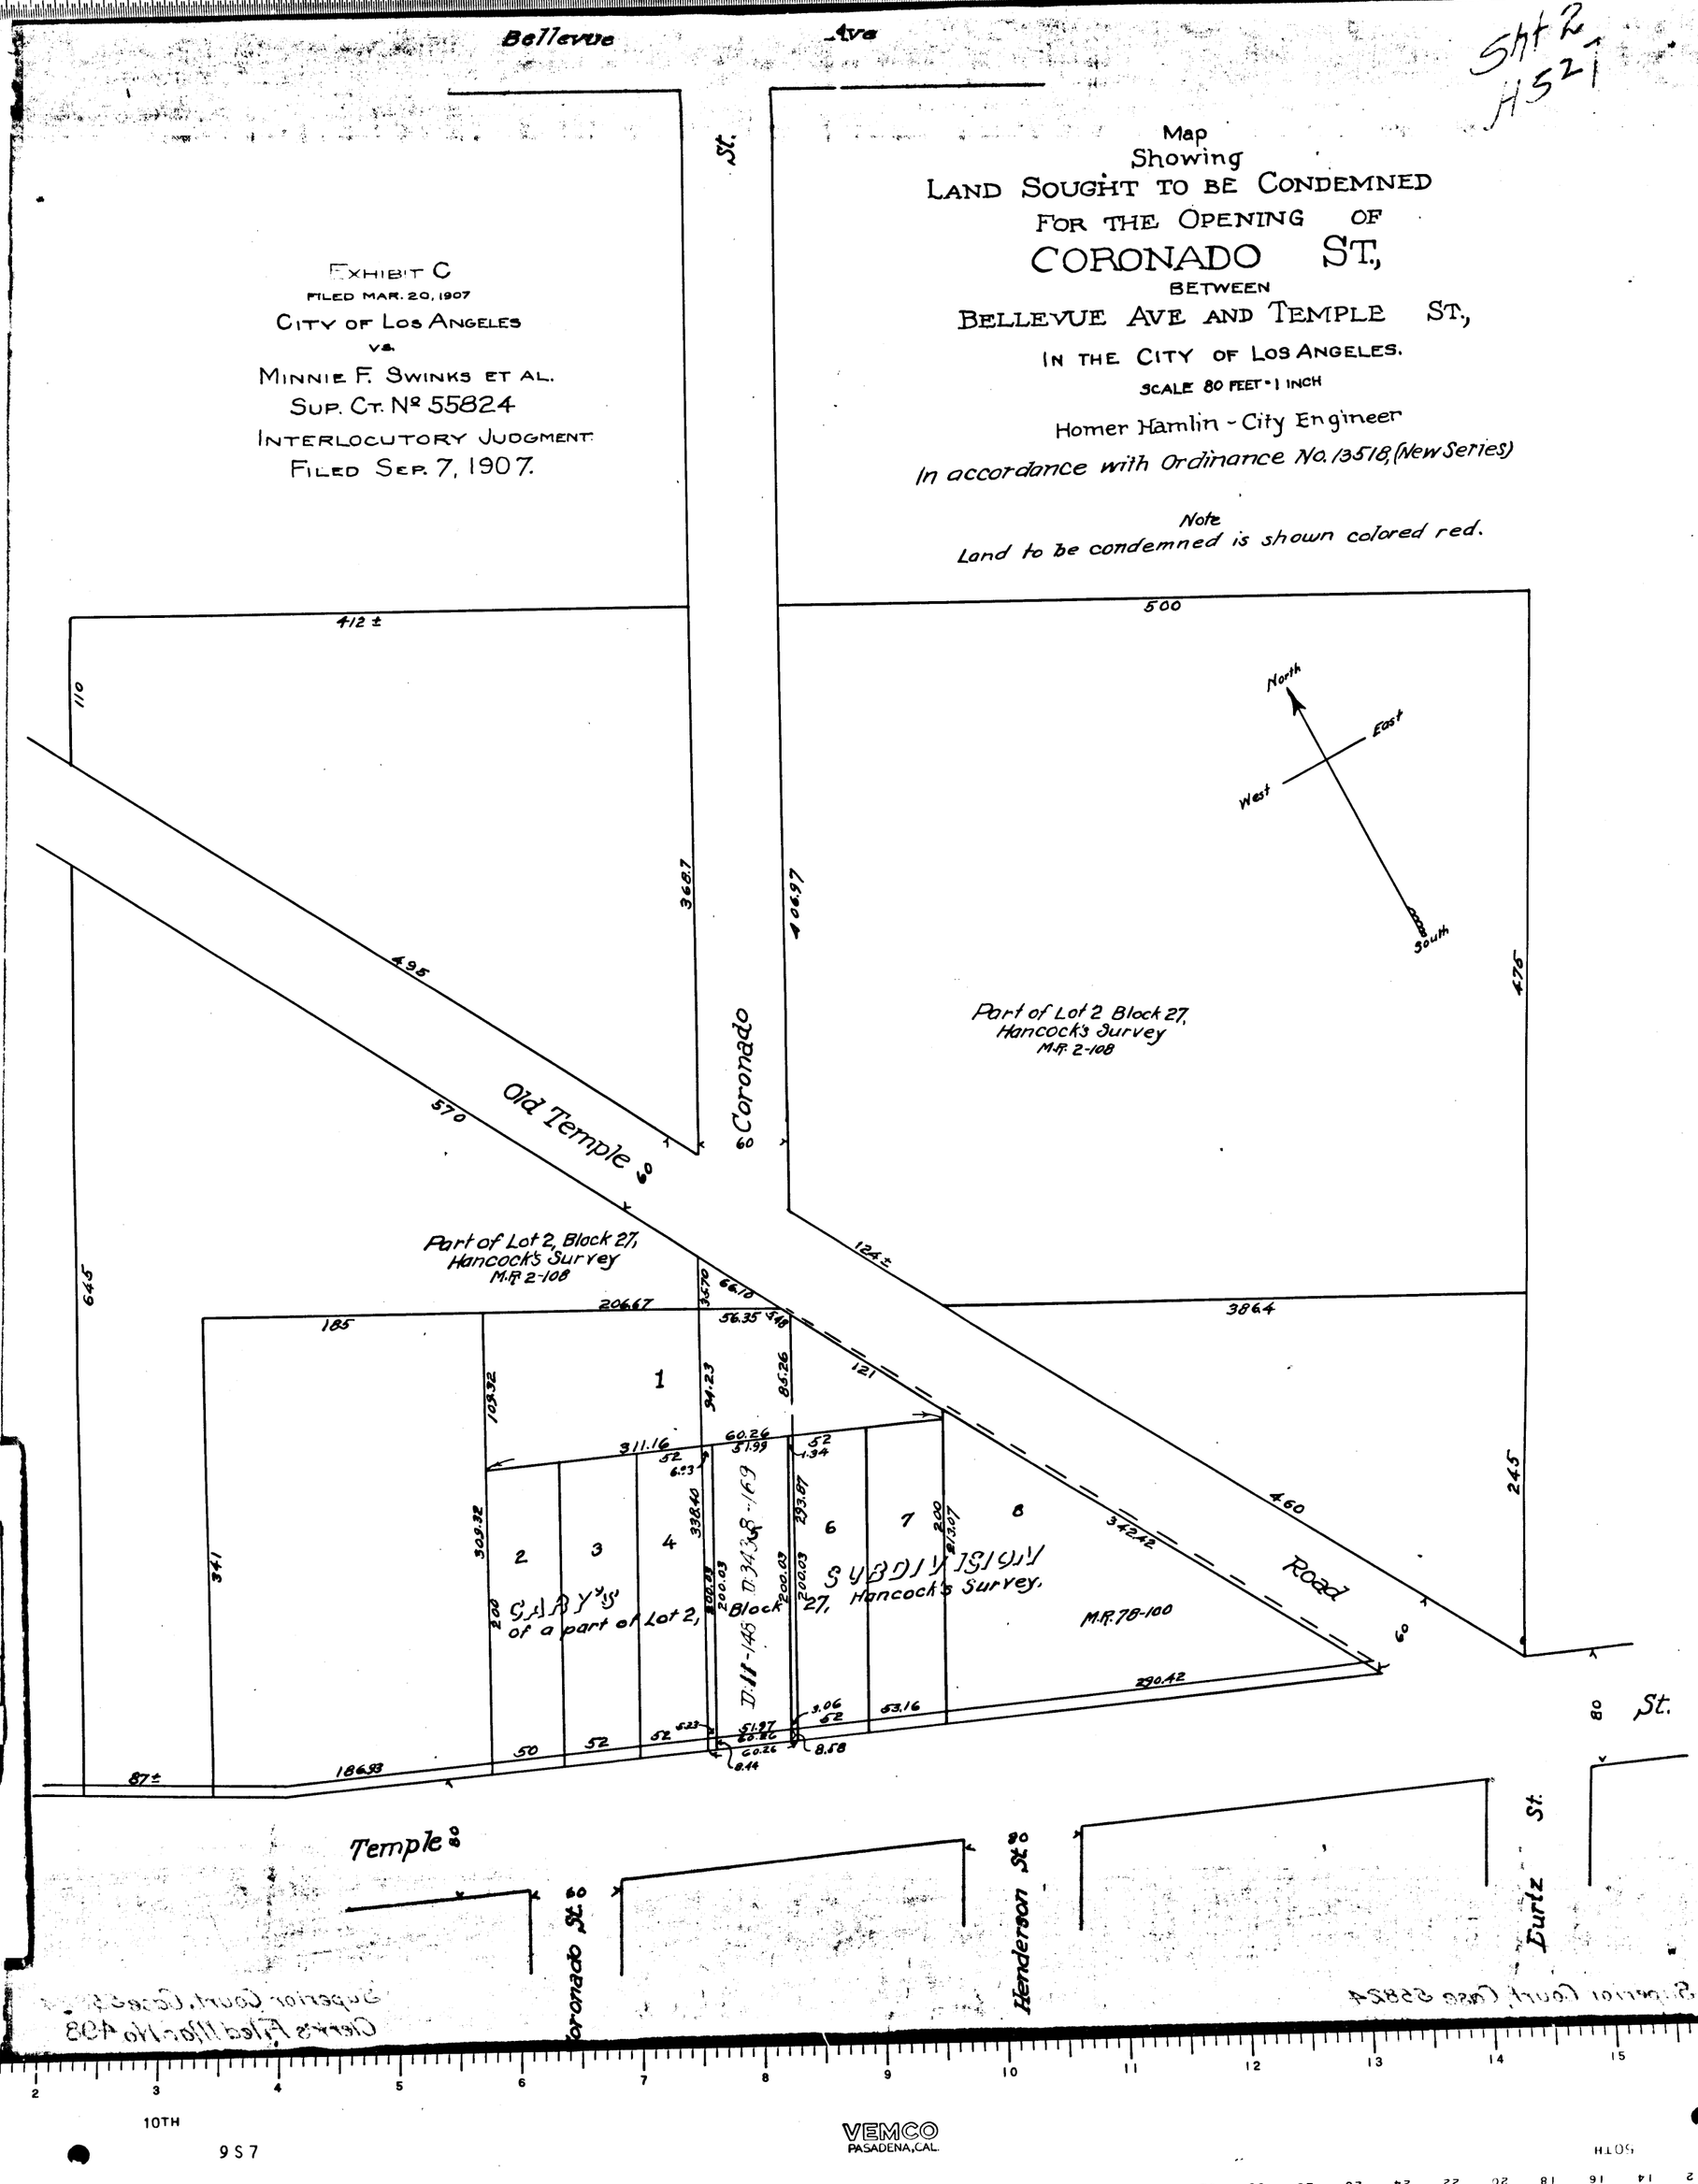

C.F. 498 -

Superior Court Case 55824
Clerk's Filed Map No 498

VEMCO PASADENA, CAL.