Superior Court Case No. 82555
Suit for Condemnation
Filed May 25, 1911
City of Los Angeles, Plaintiff
VS
Jas. F. Cosby, et al, Defendants

Final Judgment in favor of Plaintiff, rendered Oct. 2, 1912
D:16-209, D.5188-174

MAP

SHOWING THE LAND TO BE CONDEMNED
FOR THE OPENING OF

CARONDELET STREET

FROM ITS SOUTHERLY TERMINUS SOUTH OF
FIRST STREET TO CHAPMAN STREET
IN THE
CITY OF LOS ANGELES, CAL.

In accordance with Ordinances {21751, 22257} New Series
Scale 1 inch = 100 feet
Homer Hamlin, City Engineer — May 1911

Note:- Land to be condemned colored red

INDEX 9

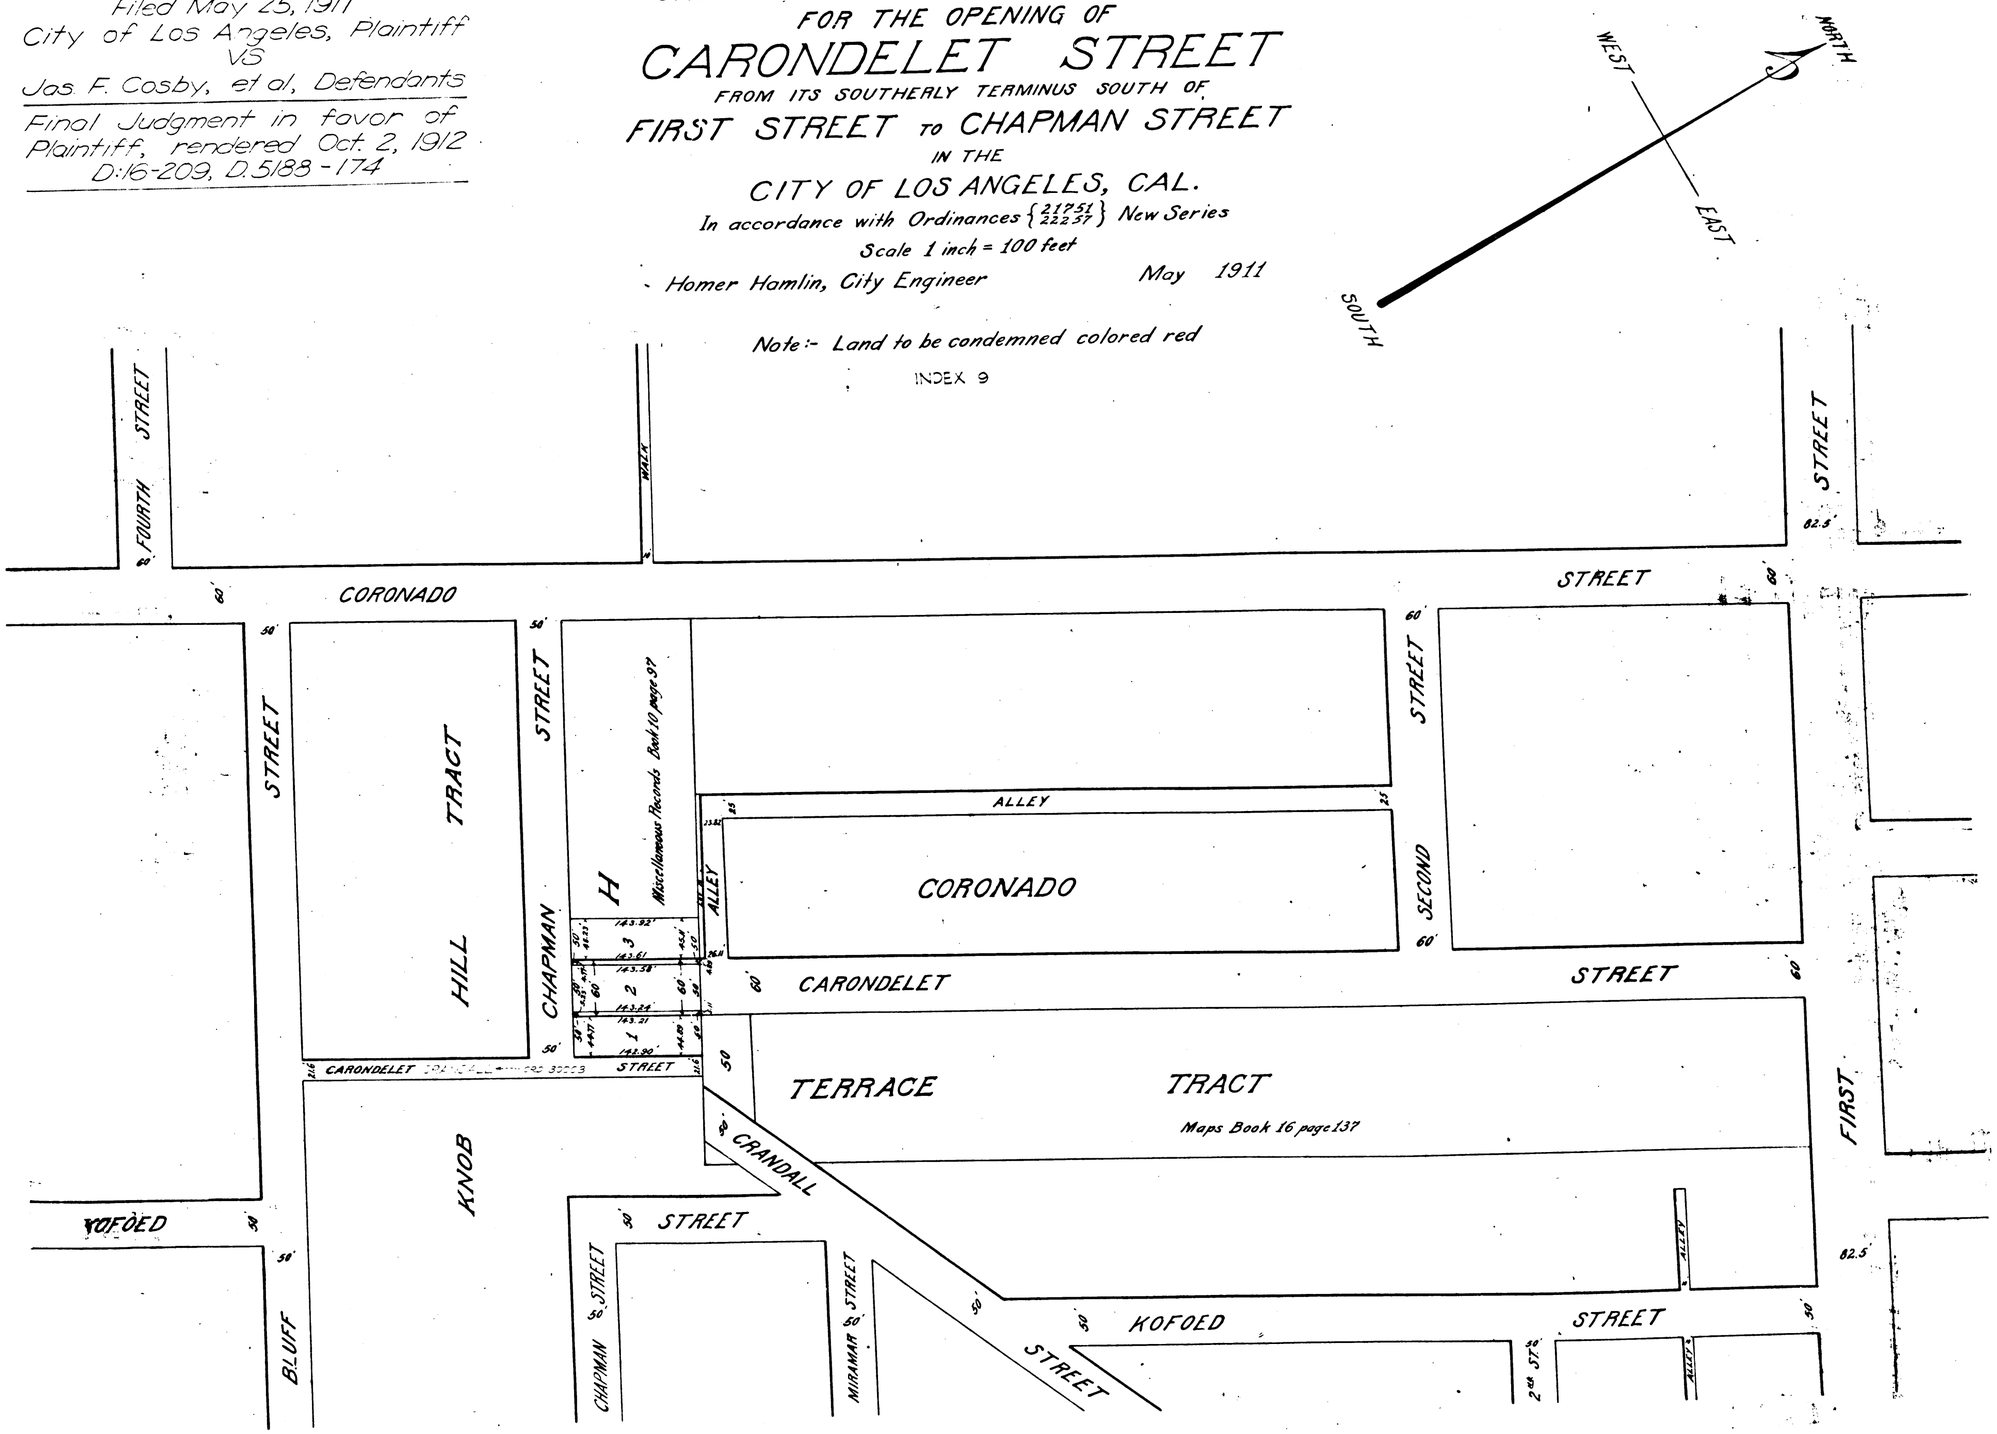

C.F. 644 -