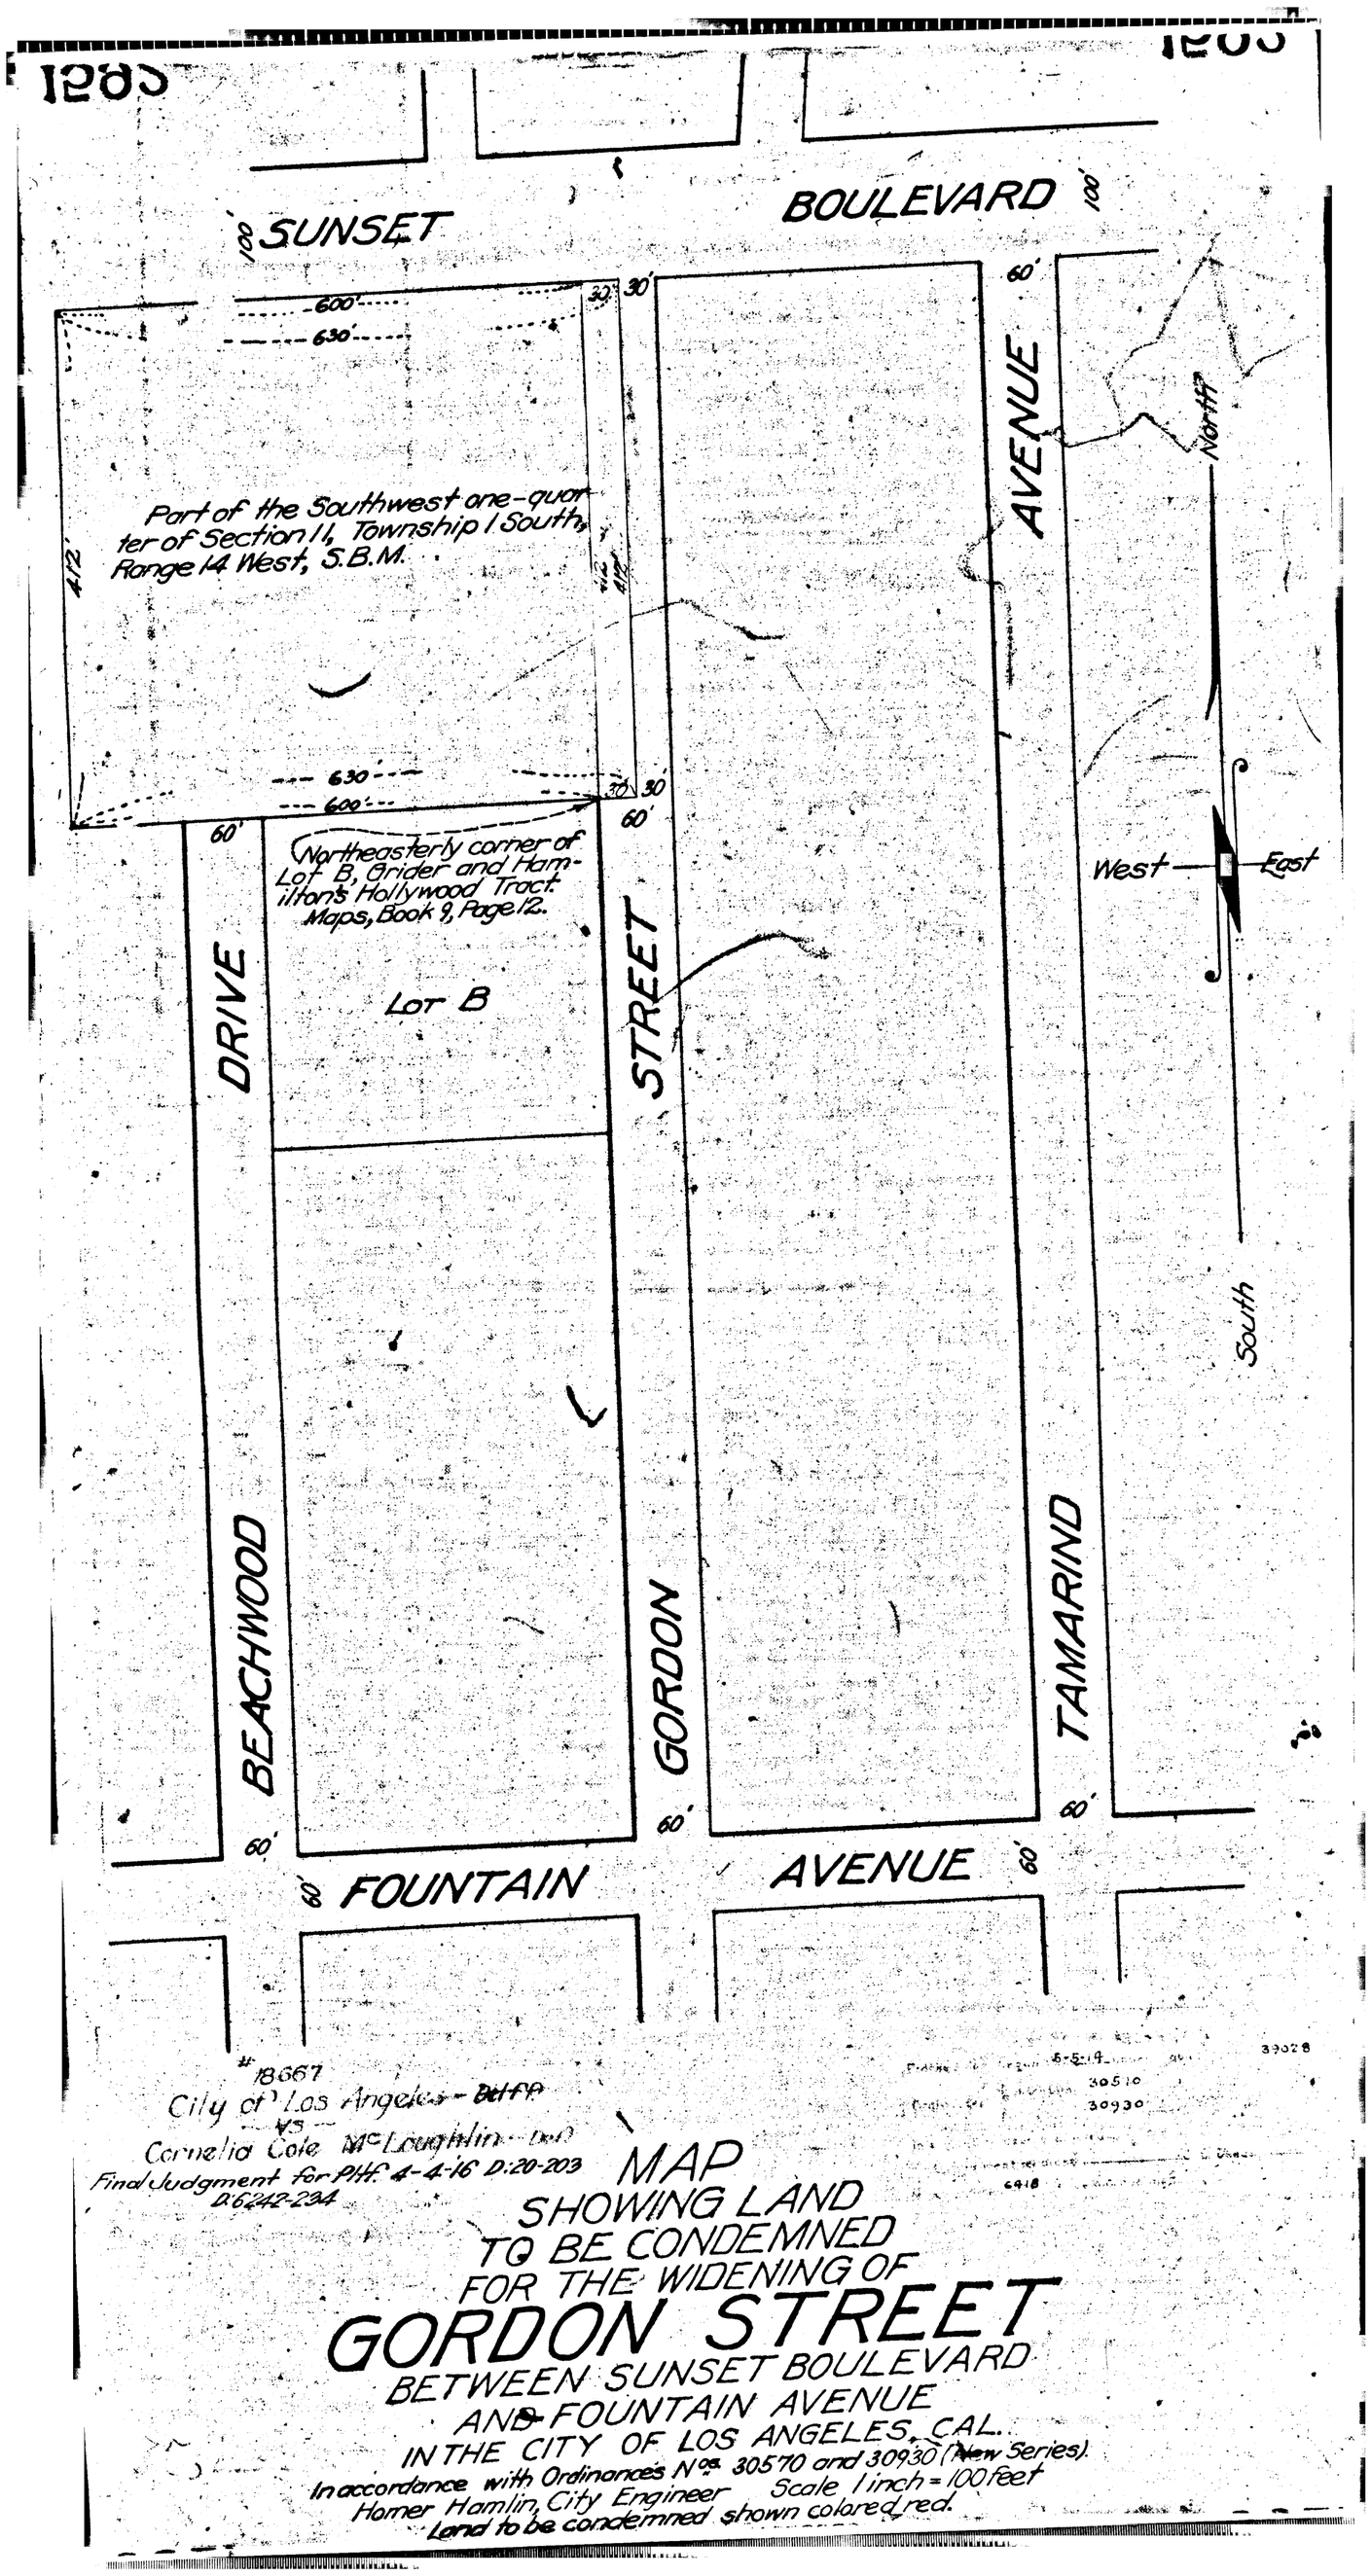
SUNSET BOULEVARD
100'
100'
600'
630'
32'
30'
Part of the Southwest one-quarter of Section 11, Township 1 South, Range 14 West, S.B.M.
412'
412'
630'
600'
30'
30'
60'
60'
Northeasterly corner of Lot B, Grider and Hamilton's Hollywood Tract. Maps, Book 9, Page 12.
Lot B
DRIVE
STREET
AVENUE
60'
North
West
East
South
BEACHWOOD
GORDON
TAMARIND
60'
60'
60'
FOUNTAIN AVENUE
60'
#18667
City of Los Angeles - Def'ts
vs
Cornelia Cole McLoughlin - Def'd
Final Judgment for Plff. 4-4-16 D:20-203
D:6242-234
5-5-19
30510
30930
6918
39028
MAP
SHOWING LAND
TO BE CONDEMNED
FOR THE WIDENING OF
GORDON STREET
BETWEEN SUNSET BOULEVARD
AND FOUNTAIN AVENUE
IN THE CITY OF LOS ANGELES, CAL.
In accordance with Ordinances Nos. 30570 and 30930 (New Series).
Homer Hamlin, City Engineer. Scale 1 inch = 100 feet
Land to be condemned shown colored red.