EXHIBIT C

MAP

of part of the 109284 Acre tract in the RANCHO LA BALLONA allotted to John D. Young, in decree of partition in case No 965 DISTRICT COURT and being partly in the City of Los Angeles, and in the County of Los Angeles, California designated in the interlocutory decree of partition, Fuller vs Coats.

Superior Court Case B 25296 Scale: PARCEL 5

and including 1 Acre tract of land conveyed by the Pacific Land Co. to Arcadia B. de Baker recorded in Book 1527 of deeds at page 292 records of said Los Angeles County. Said additional one acre tract being a portion of the RANCHO LA BALLONA and SAN VICENTE Y SANTA MONICA, Being partly within and partly without the limits of Sawtelle and Los Angeles, and in the County of Los Angeles

Scale 300 feet to one inch

Surveyed in June and July 1916 by V. J. Rowan Surveyor

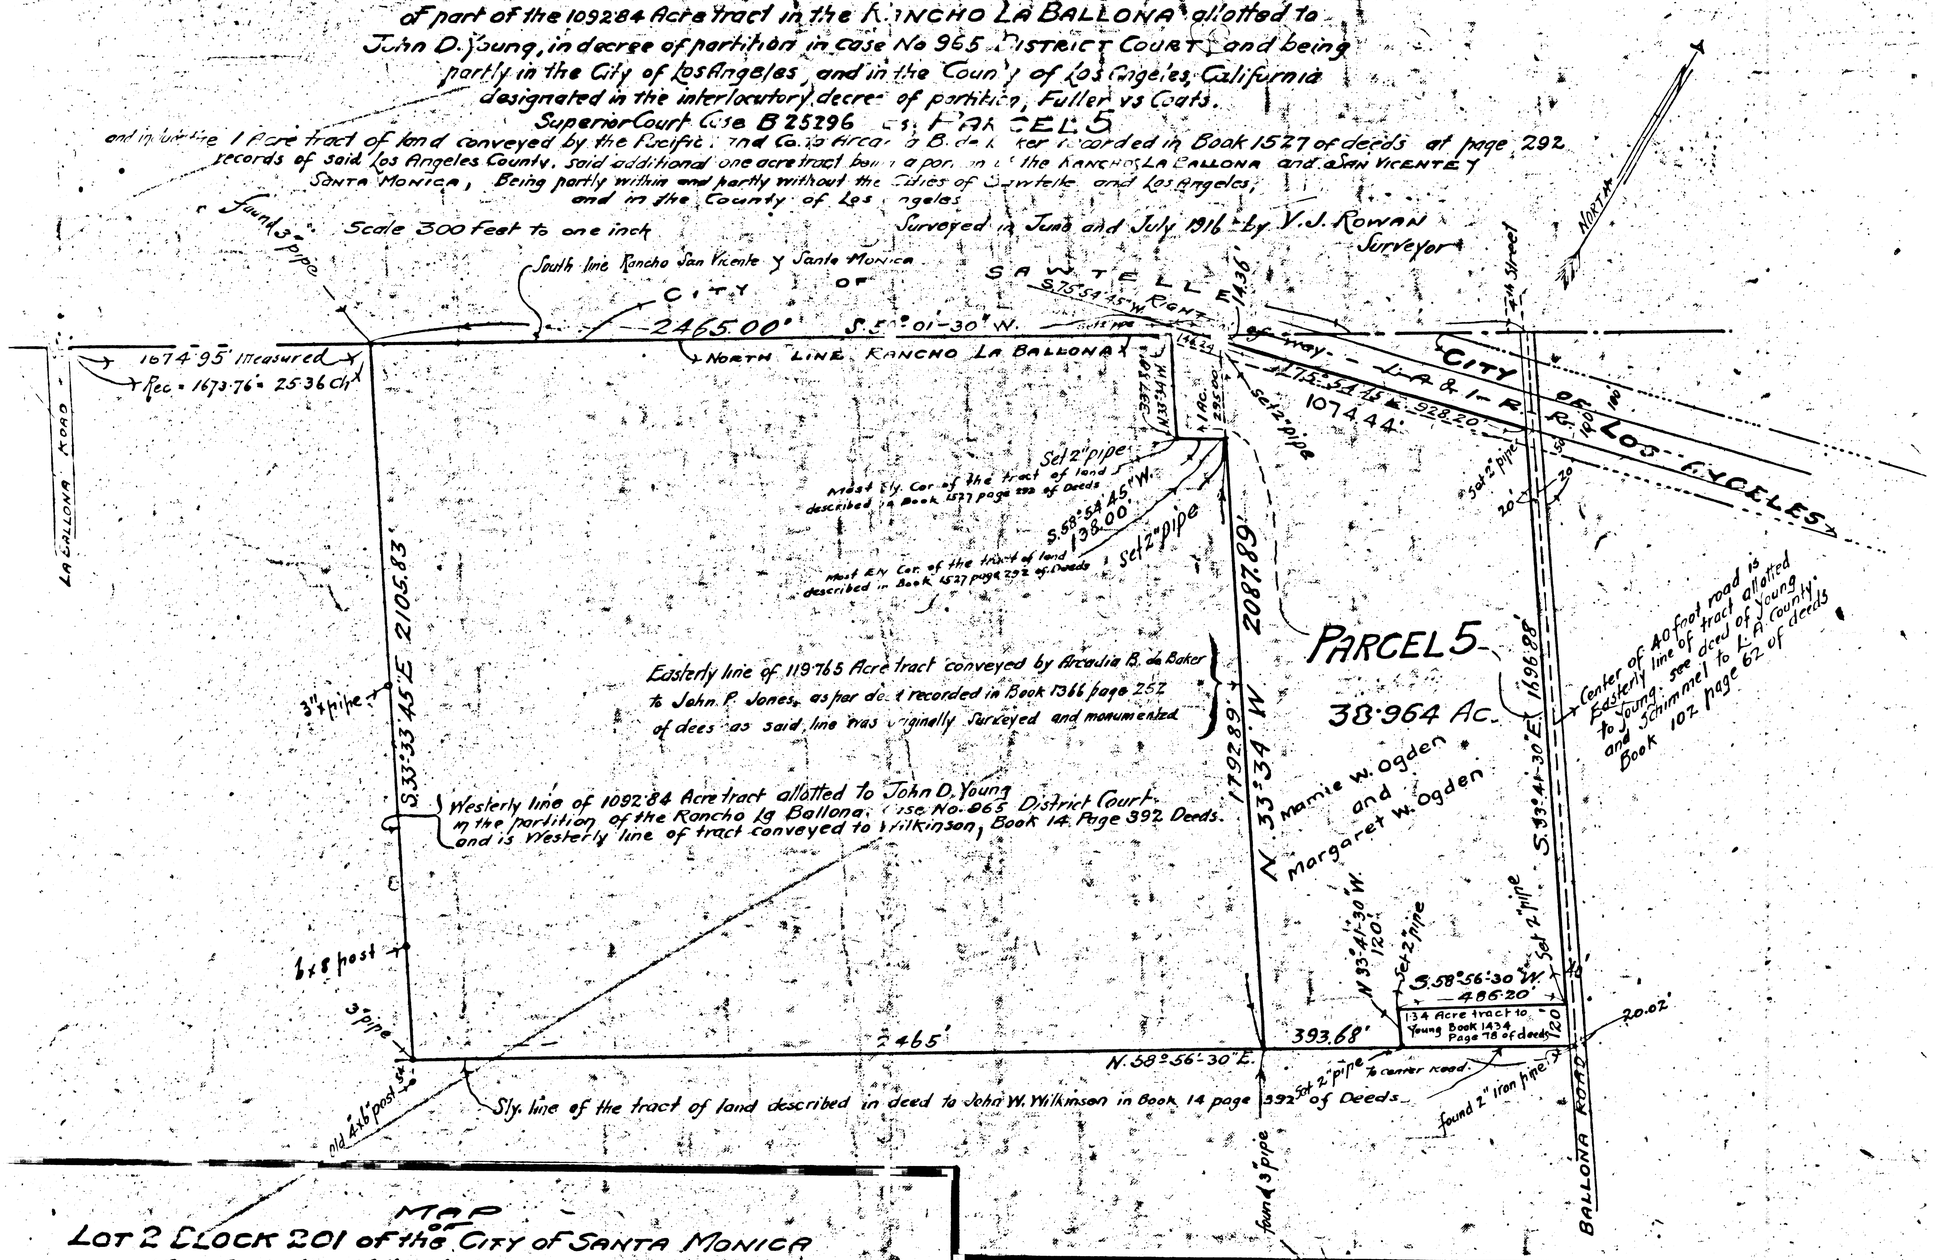

MAP

of LOT 2 BLOCK 201 of the CITY OF SANTA MONICA as per Map of a portion of the VILLA FARMS recorded in Book 70 page 22 Mis. Rec. and designated in the interlocutory decree of partition in case of Fuller vs. Couts, Superior Court Case No B 25296 as PARCEL 9

also

LOTS 1, 2, 3 and a portion of lots 14, 15, 16 in BLOCK 200 of the CITY OF SANTA MONICA as per amended Map recorded in Book 39 page 45 et seq. Mis. Rec. and designated in said decree as PARCEL 3

also

the portion of Lots 1 and 2 designated in said decree as PARCEL 1

Scale 200 feet to one inch

Surveyed at request of Referees in June 1916 by V. J. Rowan Surveyor

MAP

of that portion of the RANCHO SAN VICENTE y SANTA MONICA in the CITY OF SANTA MONICA, CALIFORNIA described as PARCEL 10 and 11 in interlocutory decree of partition Fuller vs Couts, Superior Court Case B 25296 Surveyed at request of referees in June 1916 by V. J. Rowan Surveyor

Scale 200 ft. = one inch

In the Superior Court of the State of California in and for the County of Los Angeles.

Ysidora Coats Fuller, Plaintiff
vs
Cave J. Couts, et al Defendants
} No. B 25296

We the undersigned Referees in partition appointed to make the partition under the interlocutory Judgement in the foregoing entitled action hereby certify this to be the map of partition marked EXHIBIT C in our report of partition of this date and is made a part thereof.

Los Angeles, California, September _____ 1916.

W. H. Holabird

T. N. Camfield

A. W. Mines

Surveyed under direction of the Referees in partition W. H. Holabird, T. N. Camfield and W. H. Mines prior to September, 1916, by V. J. Rowan, Surveyor.