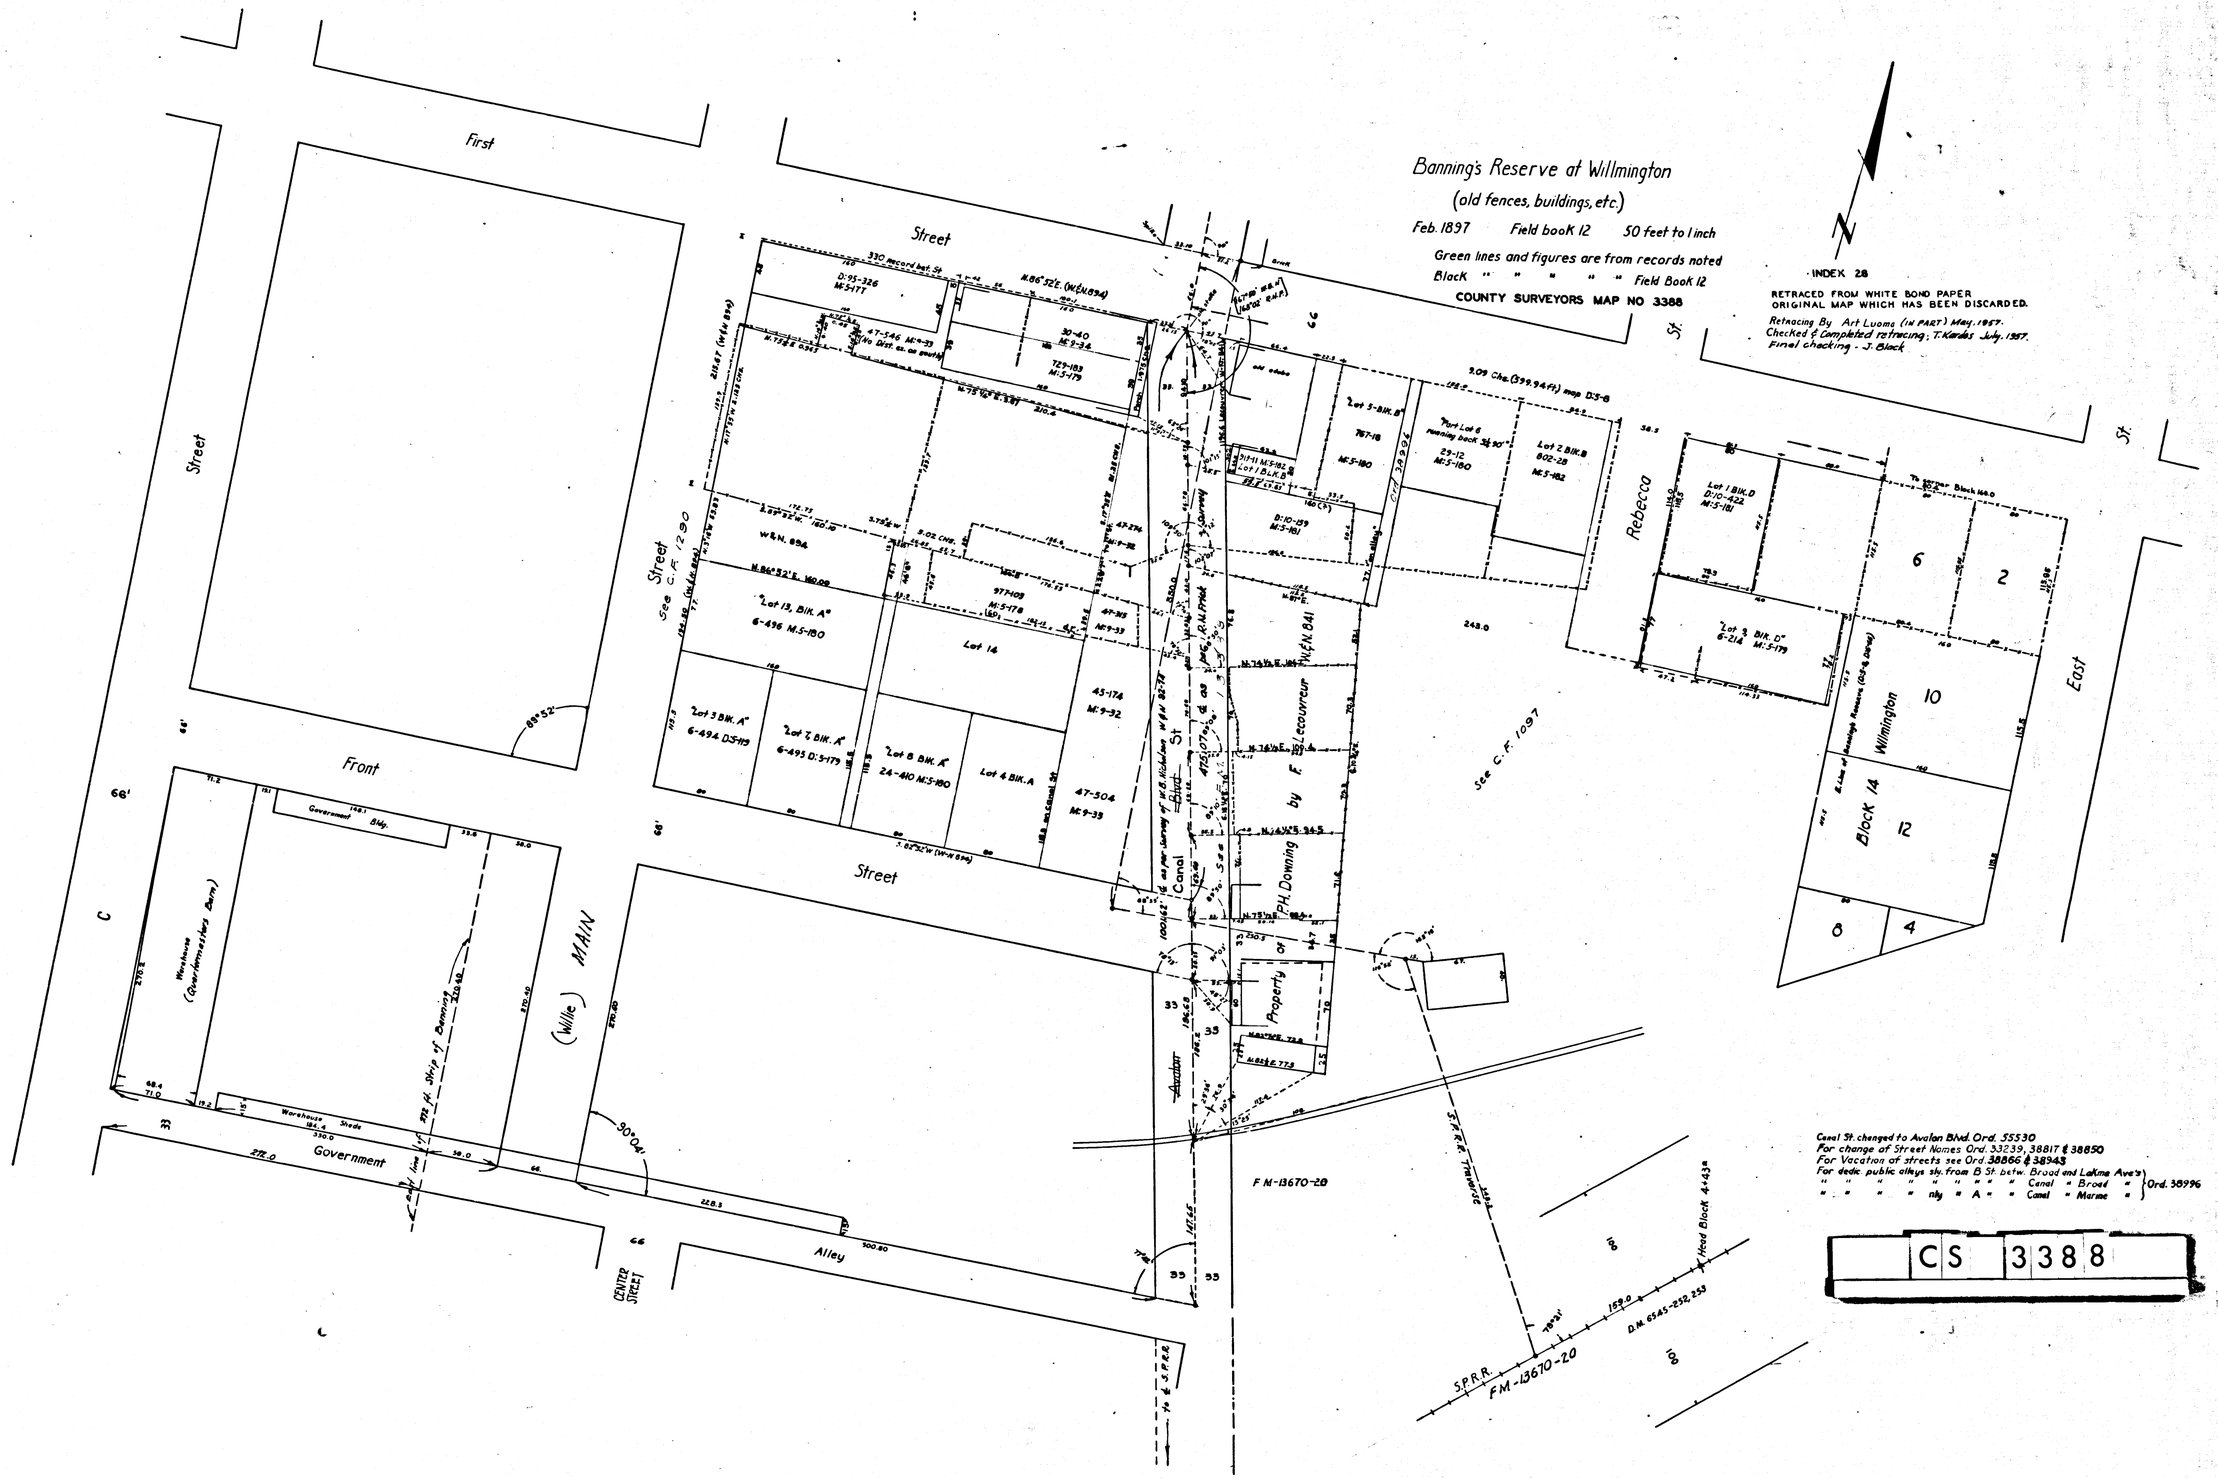
Banning's Reserve at Willmington
(old fences, buildings, etc.)
Feb. 1897 Field book 12 50 feet to 1 inch
Green lines and figures are from records noted
Block " " " " " Field Book 12
COUNTY SURVEYORS MAP NO 3388
INDEX 28
RETRACED FROM WHITE BOND PAPER
ORIGINAL MAP WHICH HAS BEEN DISCARDED.
Retracing By Art Luoma (in part) May, 1957.
Checked & Completed retracing; T. Kardas July, 1957.
Final checking - J. Black
First
Street
Front
Government
Alley
MAIN
(Willie)
Rebecca
East
St.
Canal
Avalon
Block 14
Wilmington
Property of P.H. Downing
See C.F. 1290
See C.F. 1097
F.M.-13670-20
S.P.R.R.
CENTER STREET
Canal St. changed to Avalon Blvd. Ord. 55530
For change of Street Names Ord. 33239, 38817 & 38850
For Vacation of streets see Ord. 38866 & 38943
For dedic. public alleys sly. from B St. betw. Broad and Lakme Ave's
" " " " " " " " Canal " Broad " Ord. 38996
" " " " nly " A " " Canal " Marine "
CS 3388