COUNTY SURVEYOR'S MAP

BROADWAY

Map of
Proposed change in
~~Dalton Road~~
Surveyed under instructions from
the Hon. Board of Supervisors
By L. T. Wright Co. Surr. August 1895
Scale 3 chs. to 1 in.
C. Sonnard, L. T. Wright, Geo. H. Peck } Viewers
F. B. 1-44-45

COUNTY SURVEYORS MAP NO. 6613
I. M. 44
SEE C.S. 6613

Subdivision of

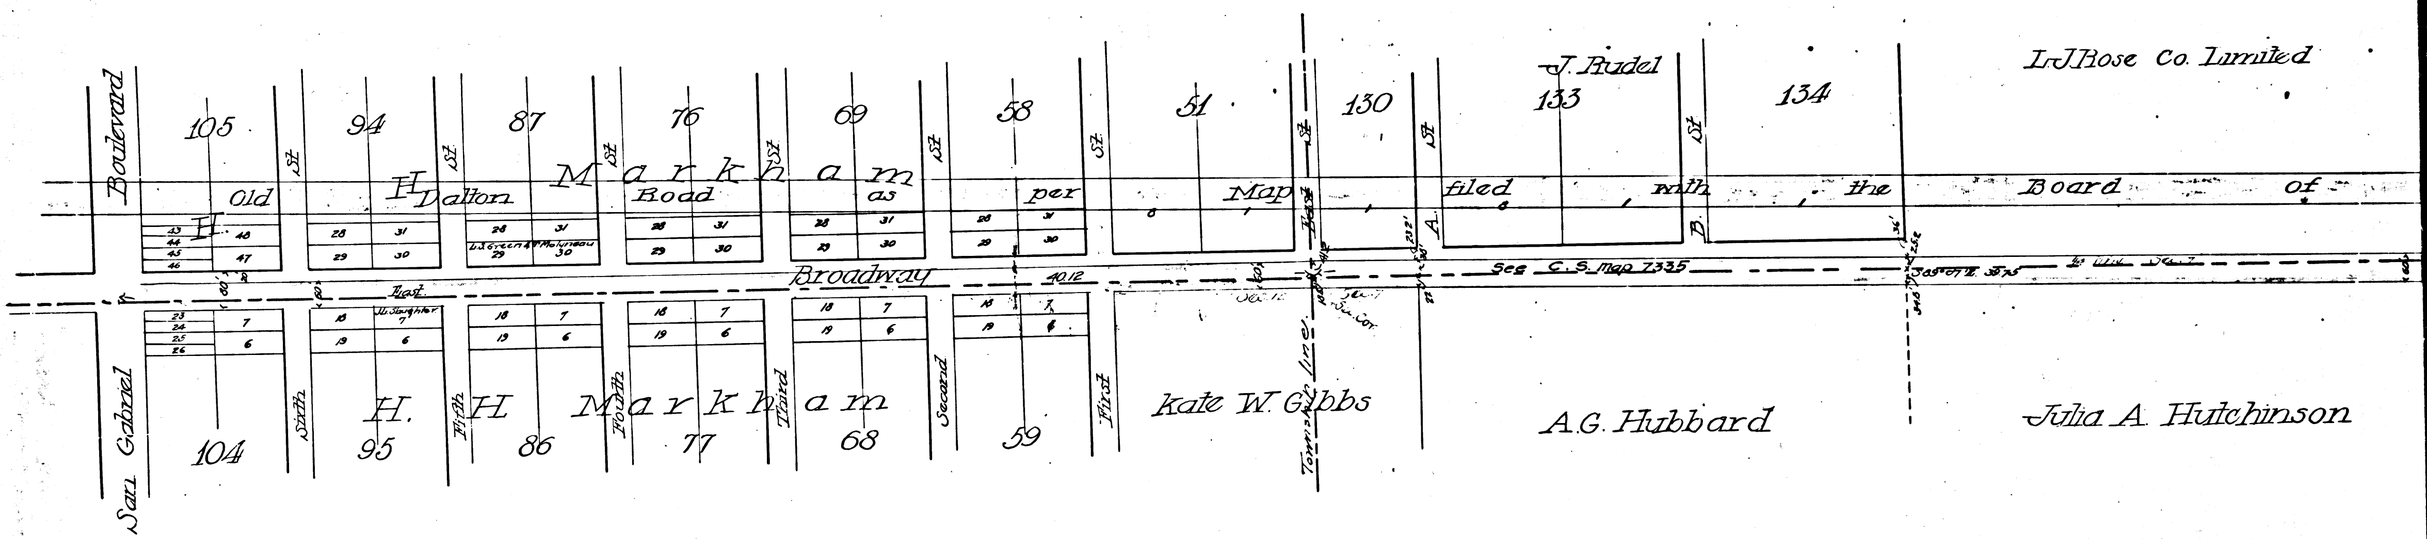

East San Gabriel

CS 6613
A1 OF A2

COUNTY SURVEYOR'S MAP

BROADWAY

Map of
Proposed change in
~~Dalton Road~~

Surveyed under instructions from
the Hon. Board of Supervisors
By E. T. Wright, Co. Sur. August 1895
Scale 3 chs. to 1 in.

C. Sonnard, E. T. Wright, Geo. H. Nick } Viewers

F. B. 1-44-45

COUNTY SURVEYORS MAP NO. 6613

I. M. 44

SEE C.S. 6613

51 · 130 · J. Rudel 133 · 134 · L. J. Rose Co. Limited · H. W. Hellman

Map filed with the Board of Supervisors to be abandoned

Rancho San Francisquito

St · St · St · St

Seq C. S. Map 7335

S 89° 07' E. 38.75 · S 89° 07' E. 25.69

Kate W. Gibbs · A. G. Hubbard · Julia A. Hutchinson · J. Rudel · H. W. Hellman

Point · Town Line · West

CS 6613
A2 OF A2

SURVEY NO. 6613