


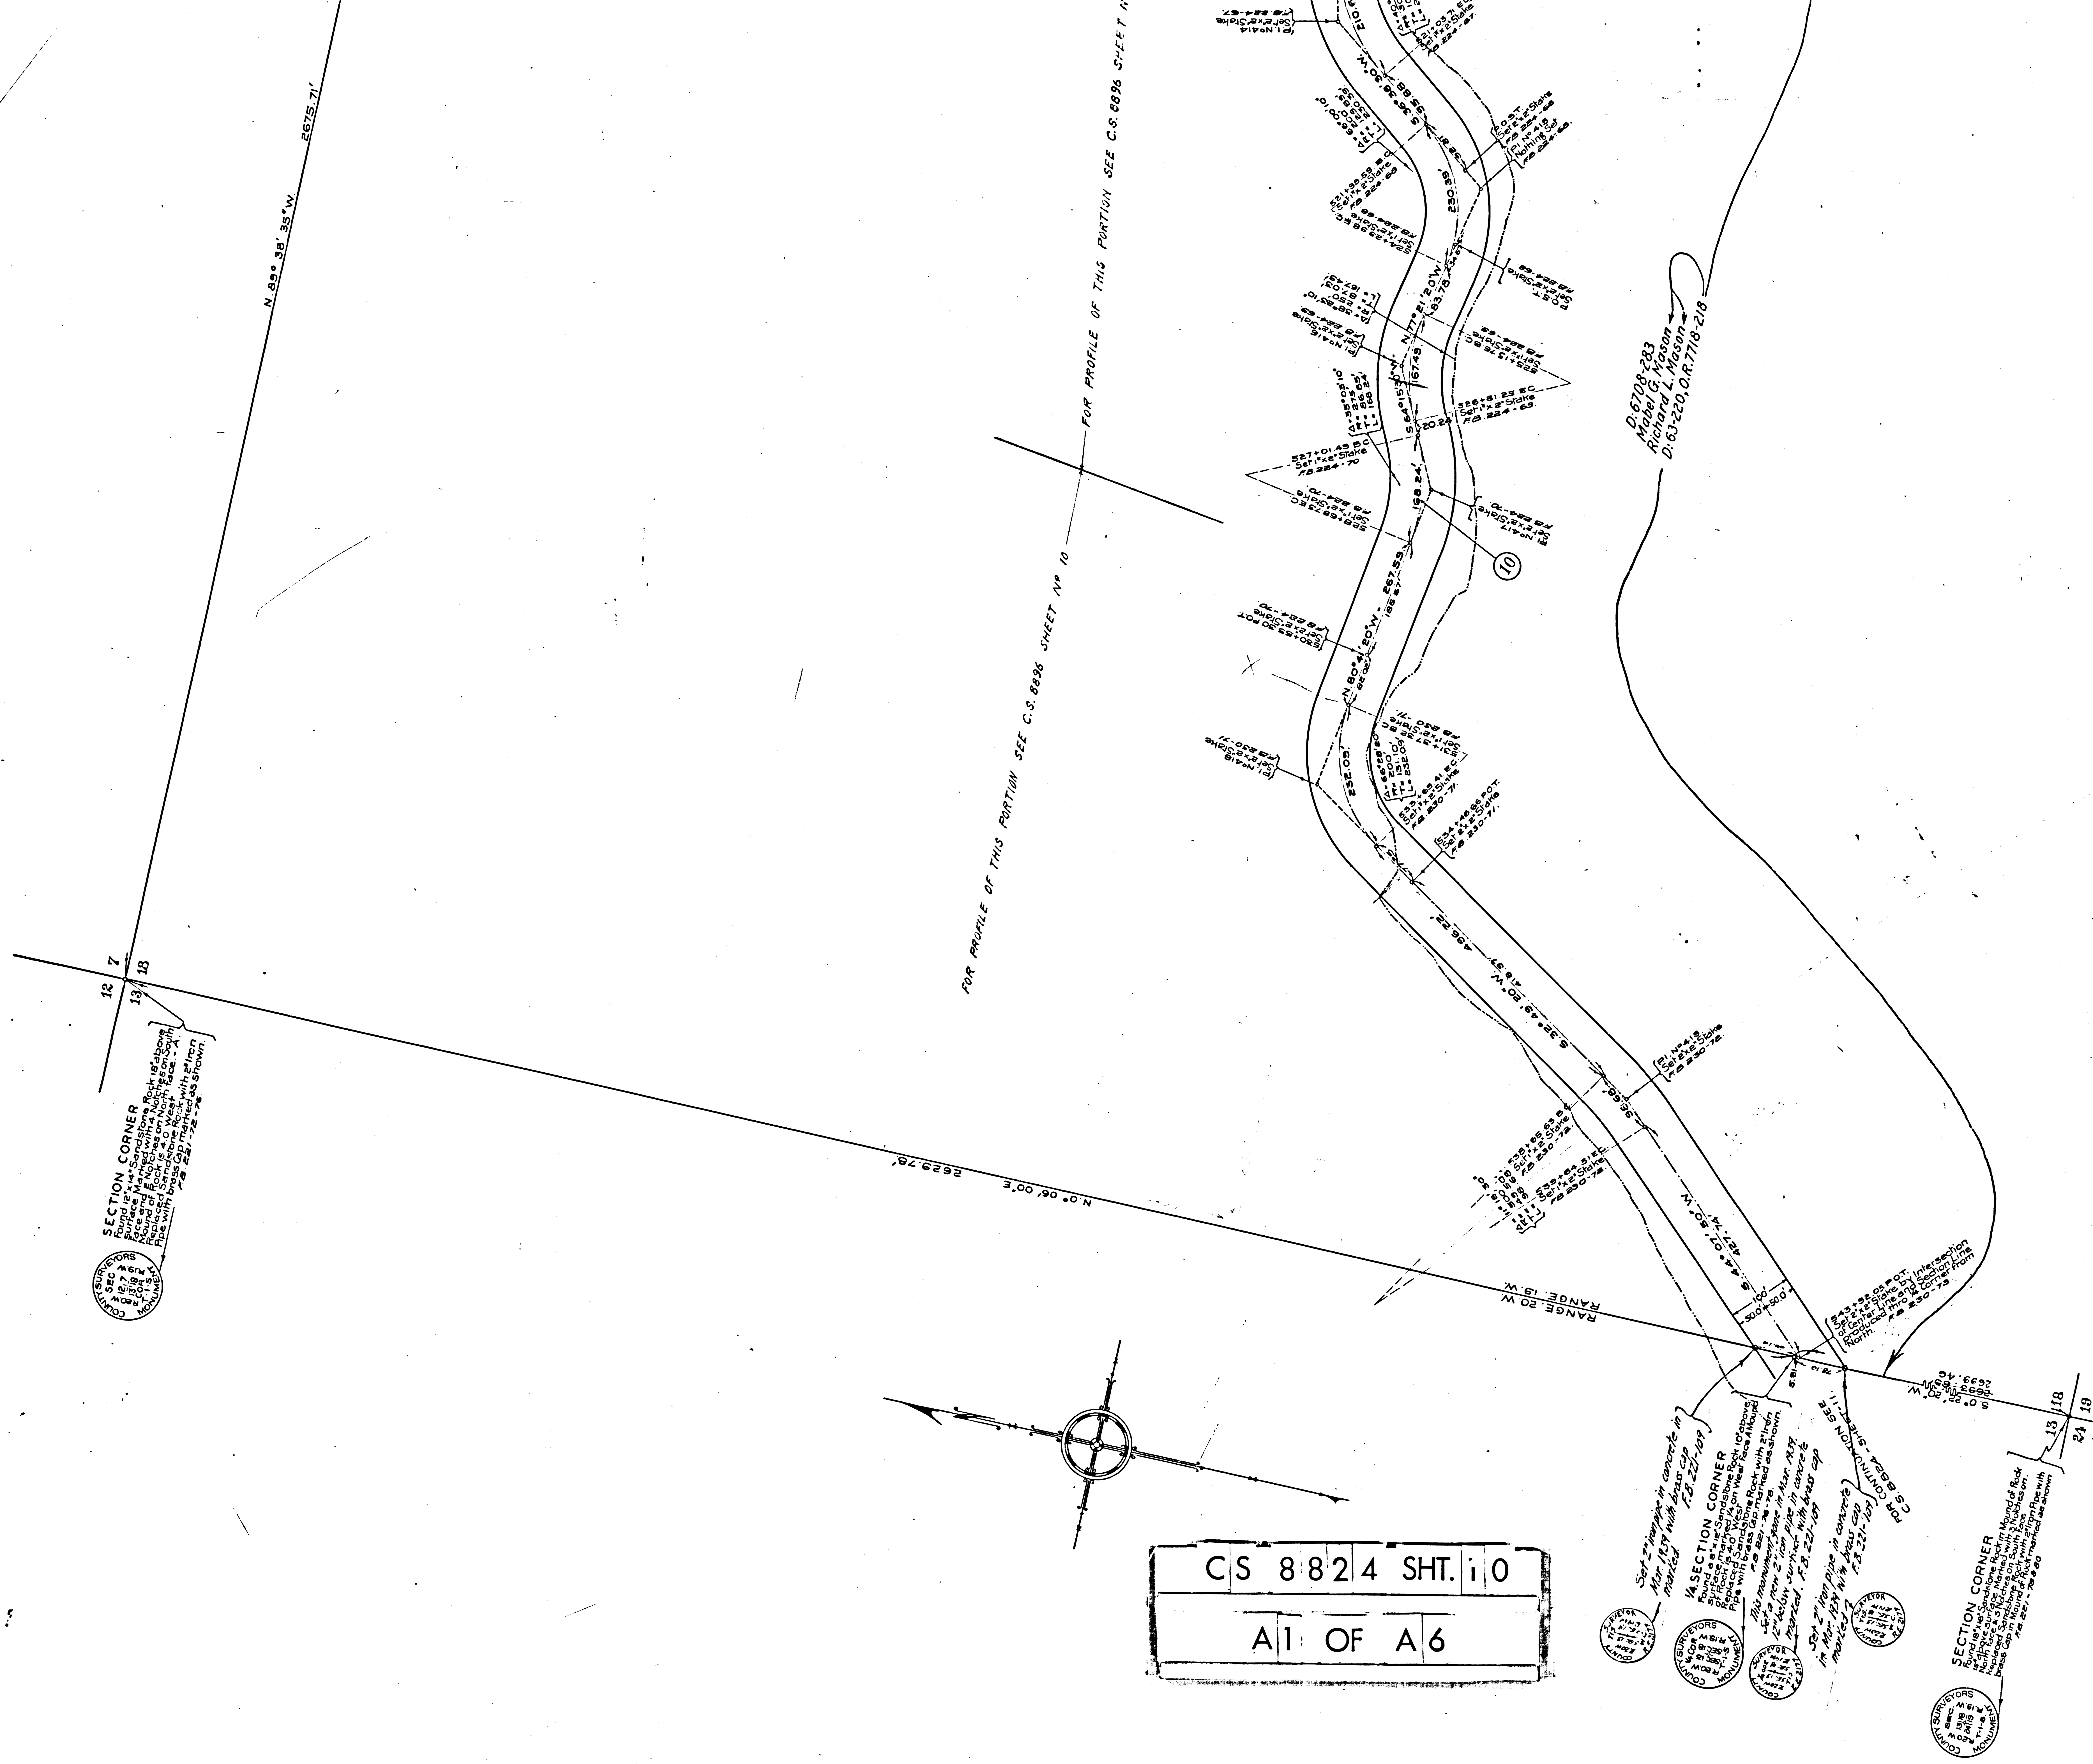

FOR PROFILE OF THIS PORTION SEE C.S. 8896 SHEET NO 10

FOR PROFILE OF THIS PORTION SEE C.S. 8896 SHEET NO 10

FOR PROFILE OF THIS SHEET NO 10 SEE C.S. 8896 SHEETS NO 9-10

90° 38' 35" W. 2675.71'

WEST - 2245


L.O. CH. 033229
Alfred Weiner
D-53-277 O.R. 6648-64-

P.O.R. 3398-77
 Edward H. Shirley
 M.O.R. 6394-331
 Arthur Winkler
 D. 63-221, O.R. 7781-10
 Dorothy Shirley also signed


THIS PORTION SEE C.S. 8896 SHEET No 9

D:OR 3993-326
 Stuart M. Salisbury
 M:OR 5251-88
 Henry Chamberlain
 M:OR 3819-368 M:OR 3669-185
 Katherine G. Styles
 D:571:OR 7105-79
 Lois C. Salisbury
 Catherine S. Chamberlain also signed

C	S	8	8	2	4	SHT.	1	0
A	2	OF	A	6				


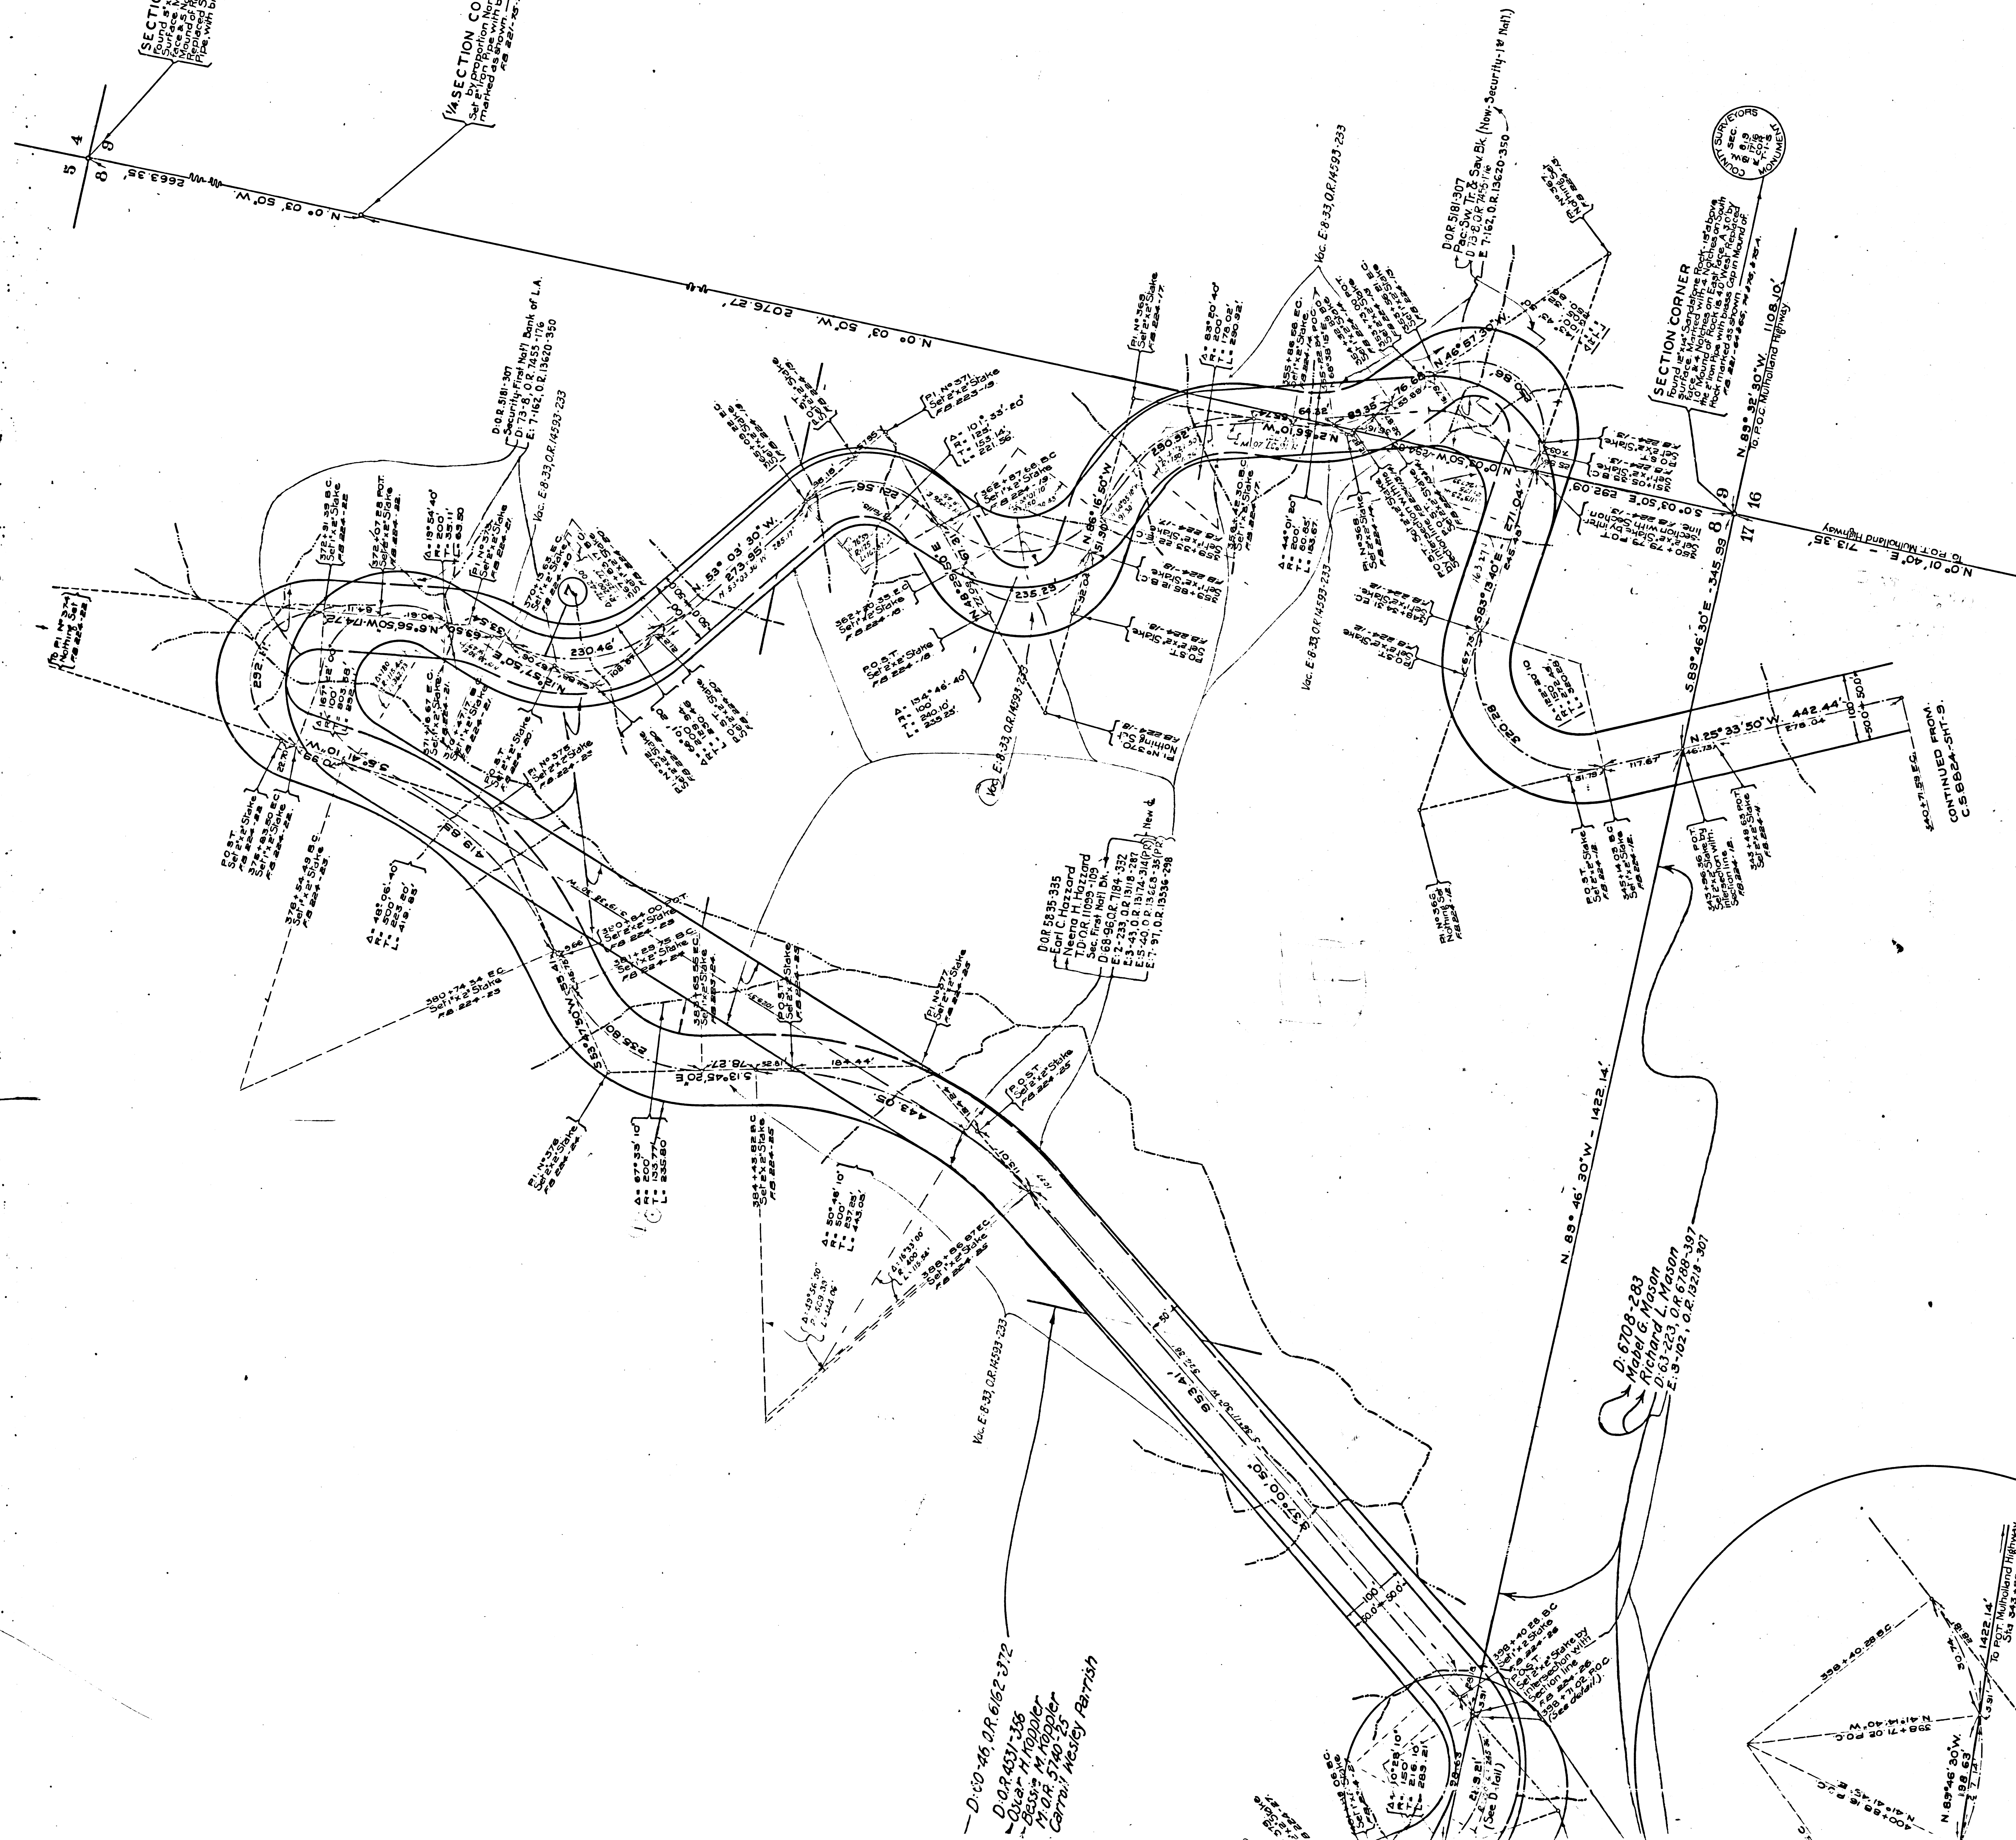


CS	8824	SHT. 10
A5	OF	A6

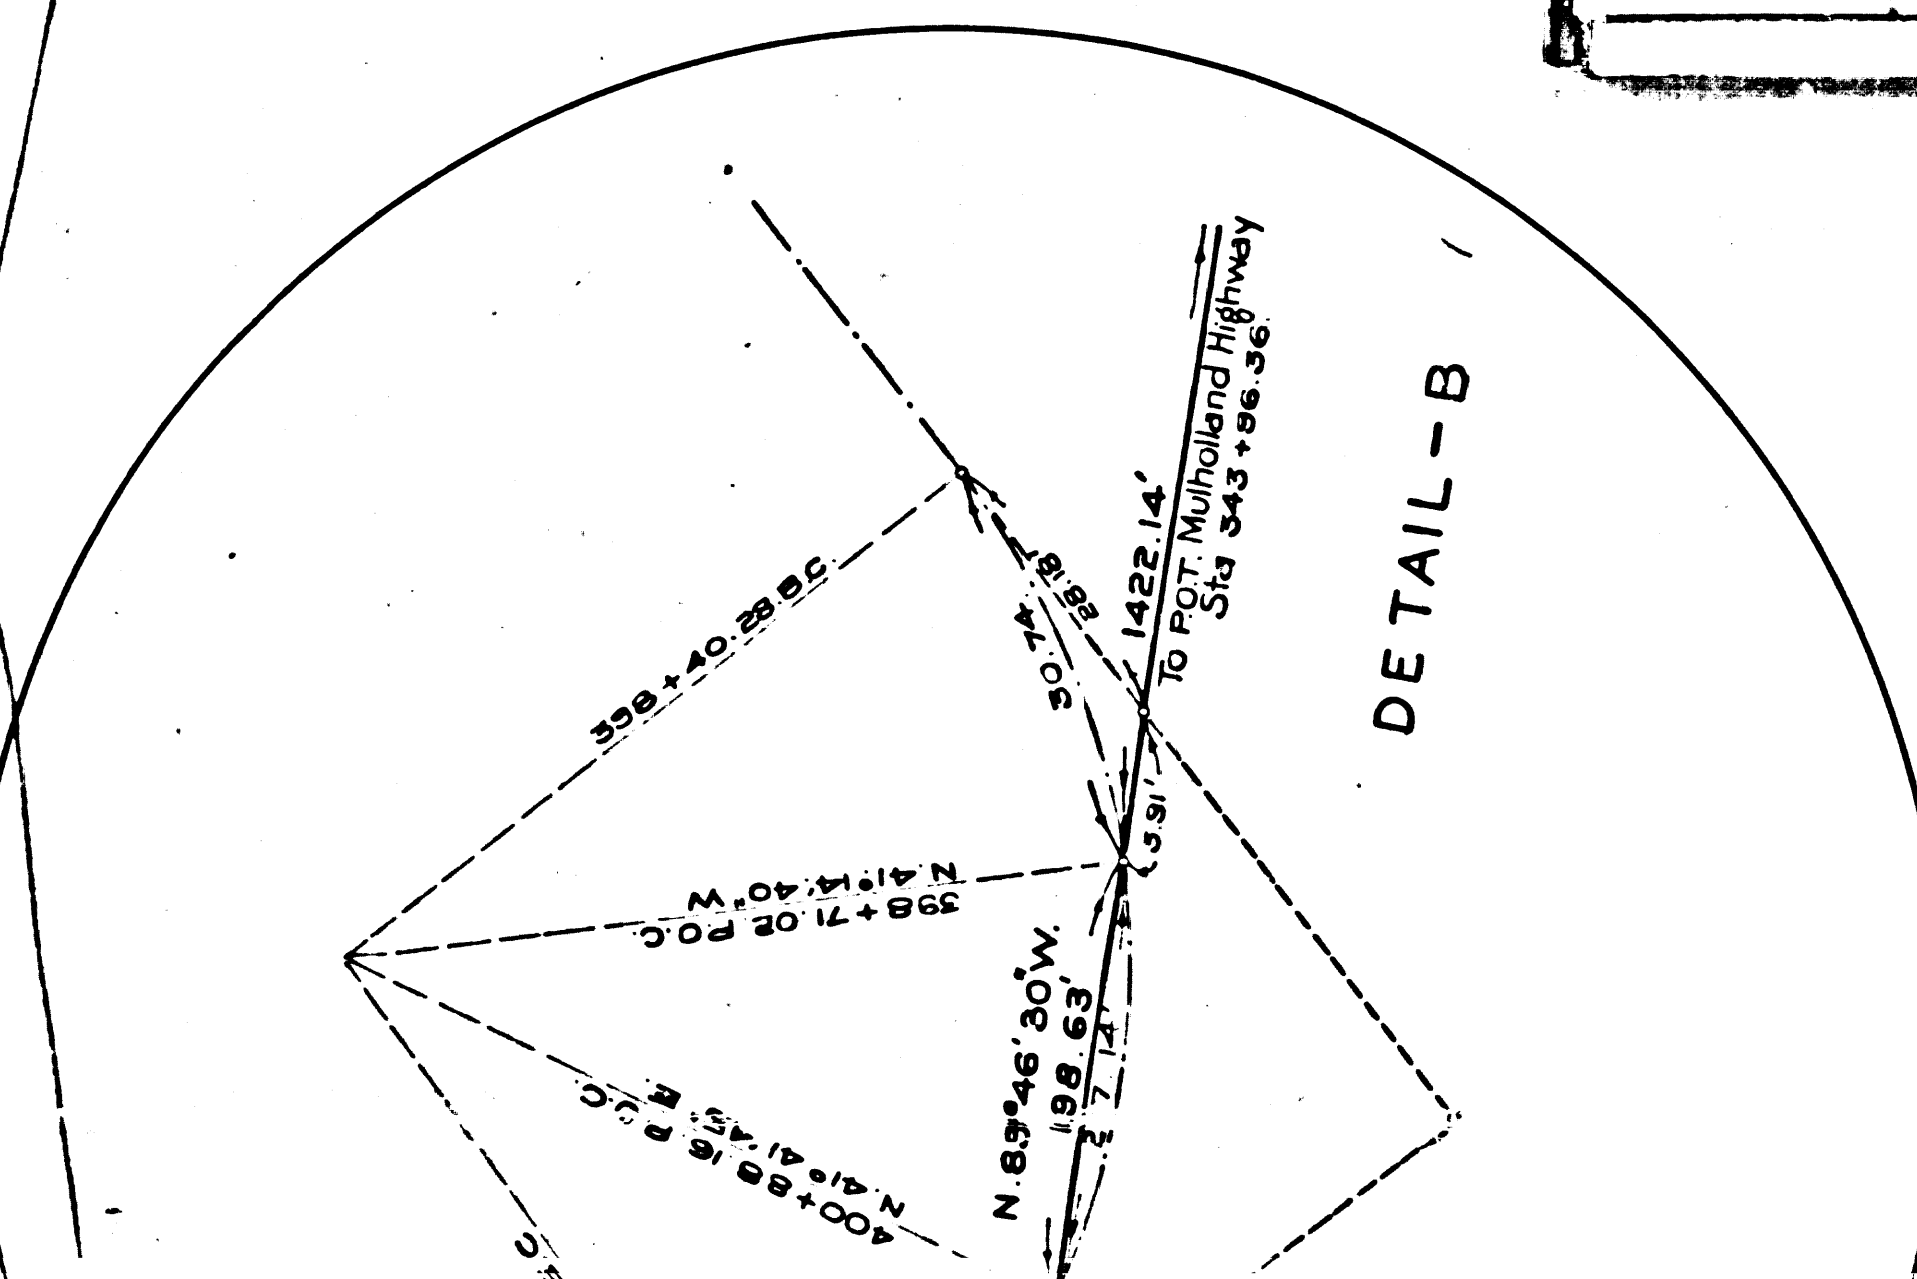

MUL

FOR PR

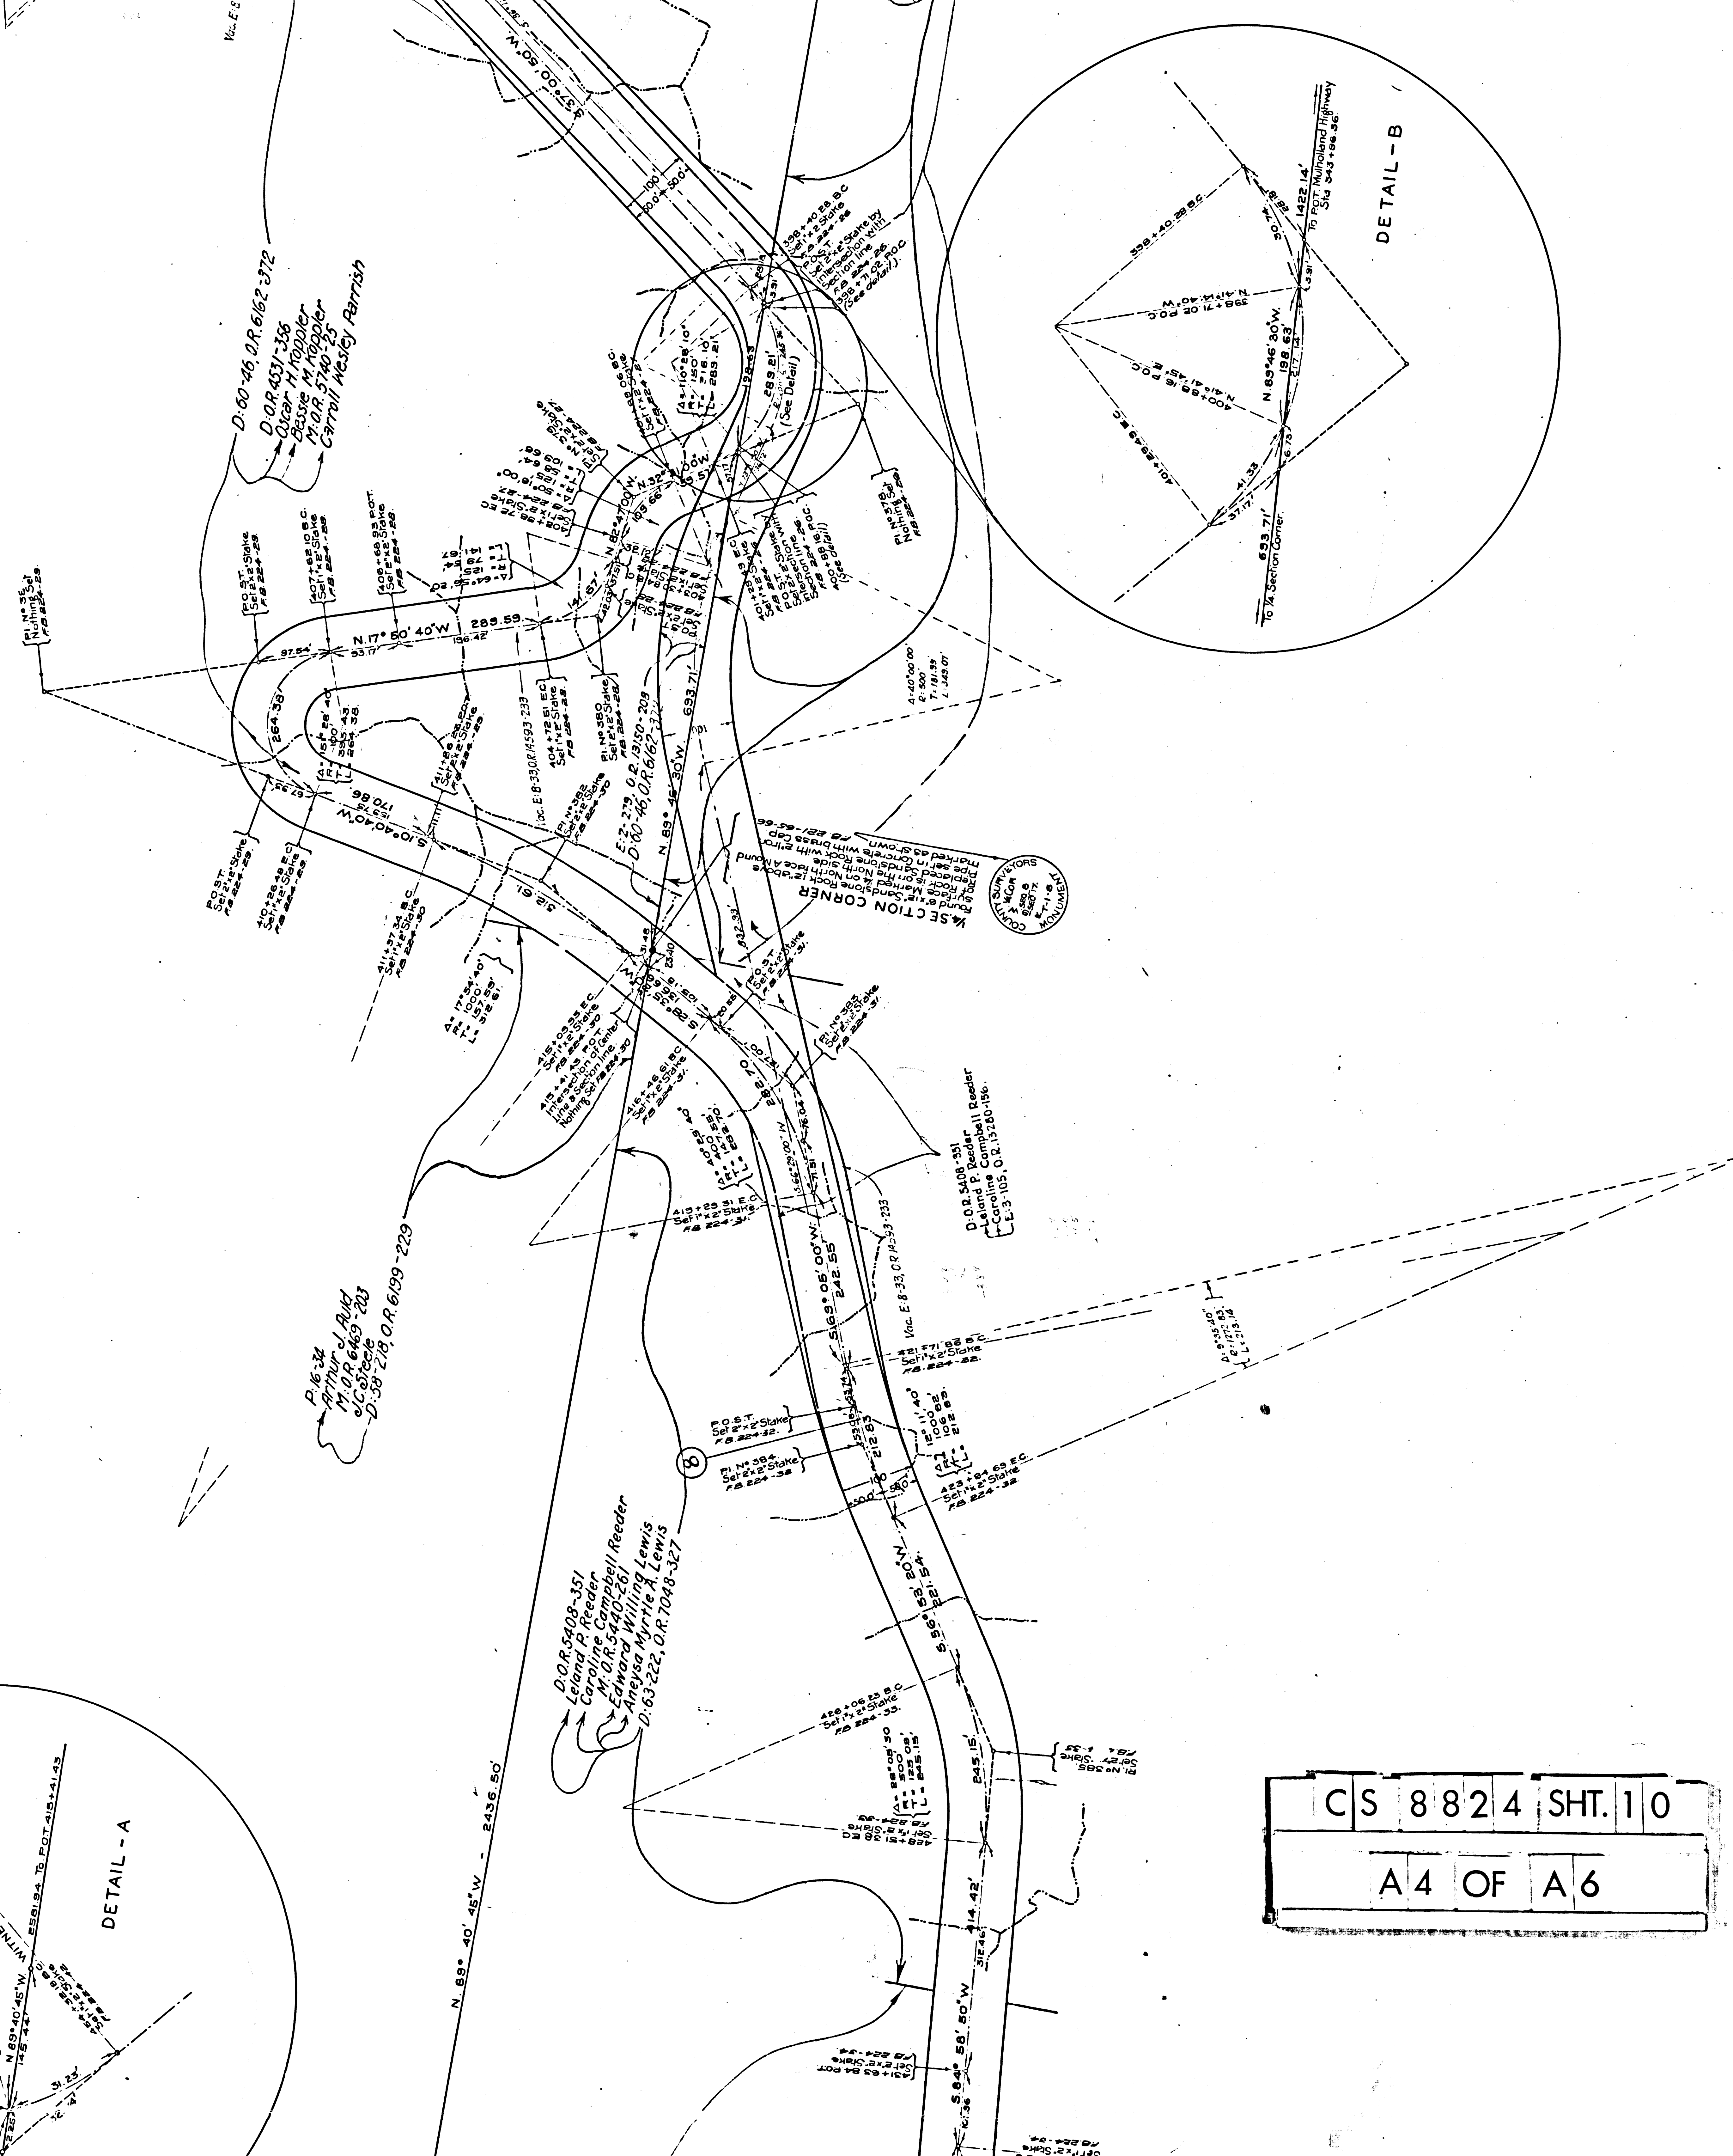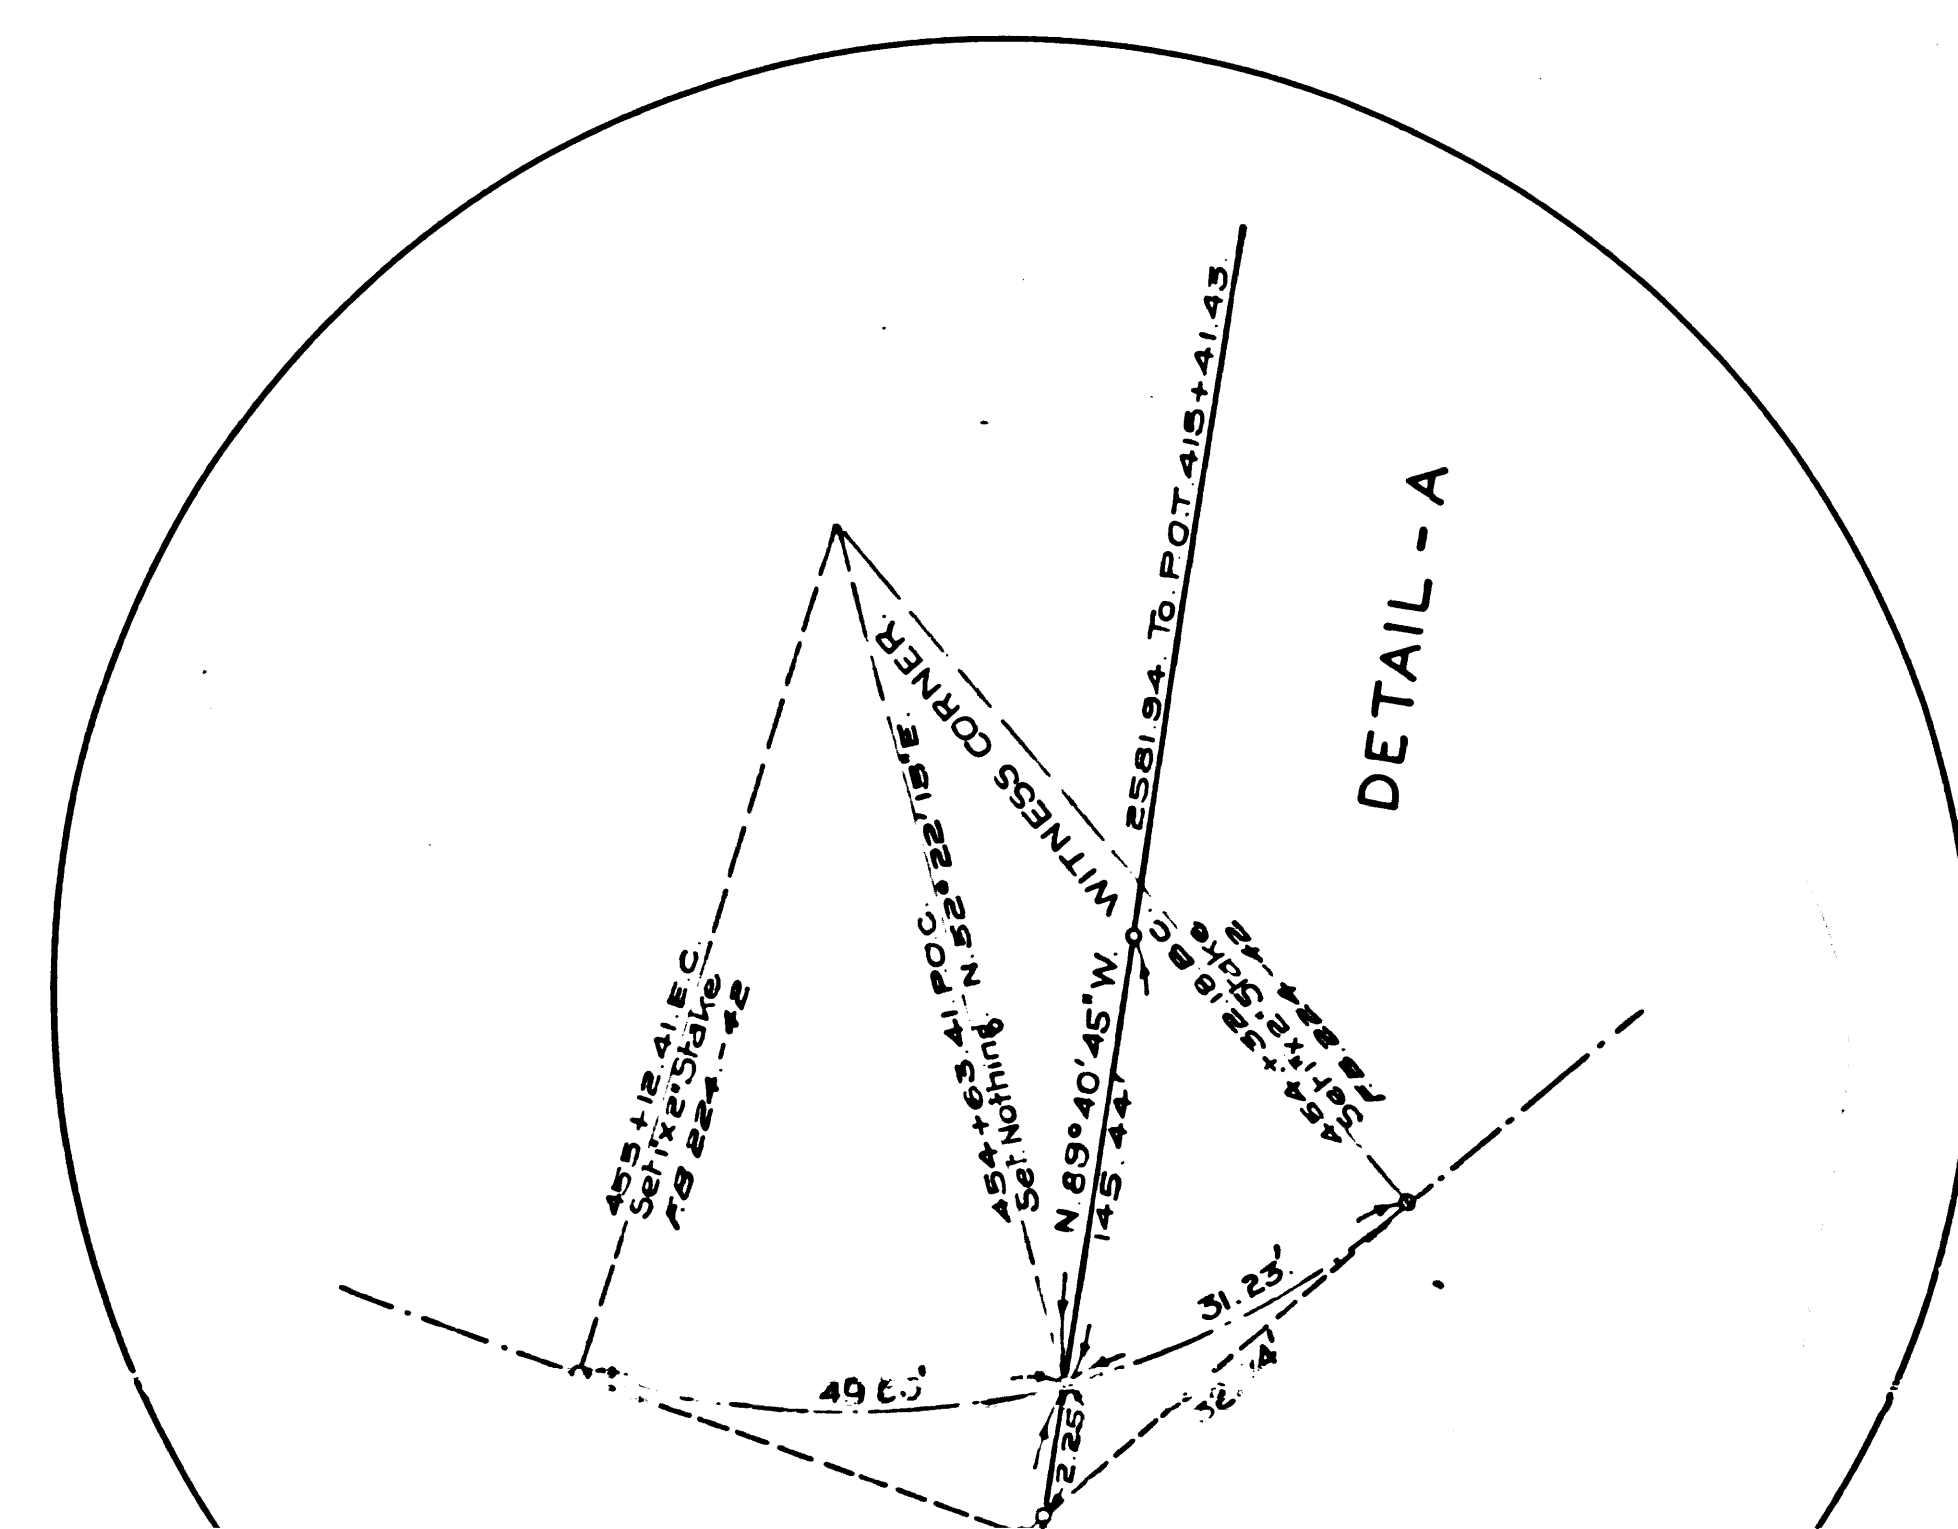

C	S	8	8	2	4	SHT.	1	0
A		4	OF		A		6	