




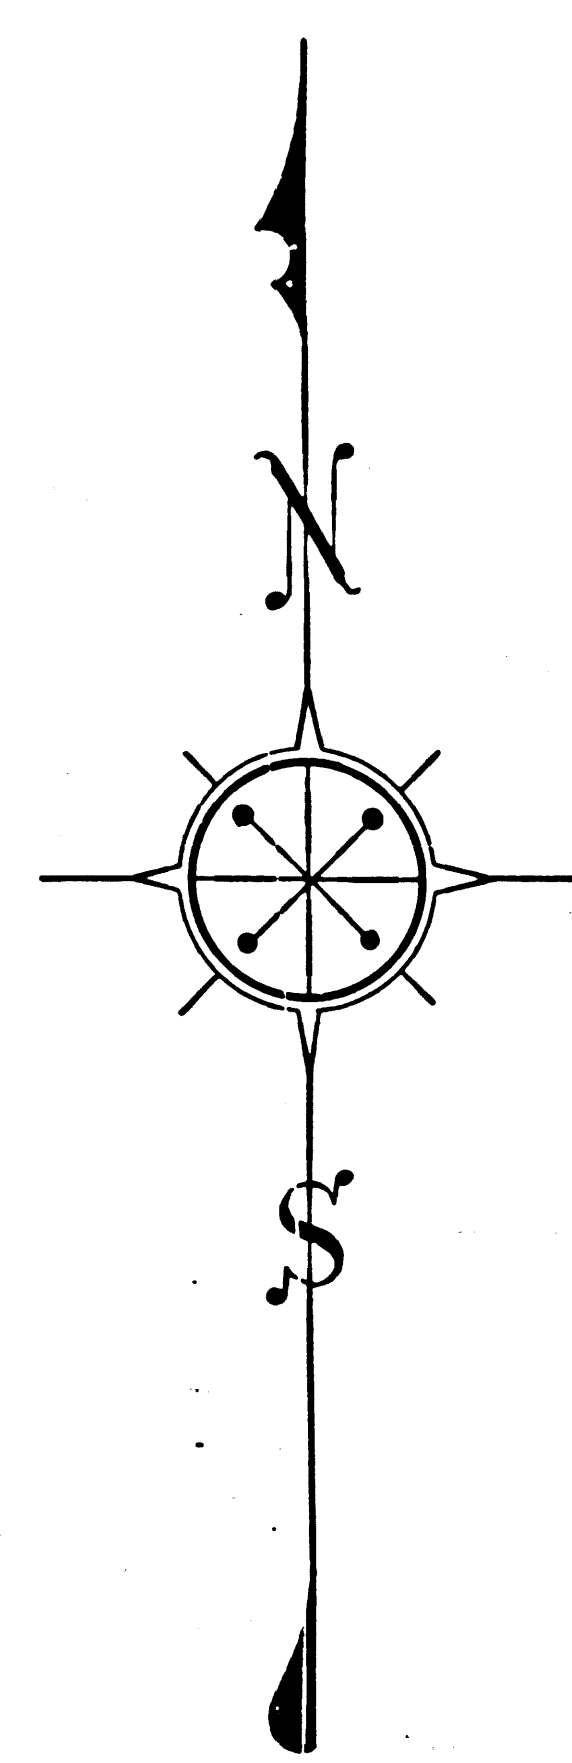

TRACT

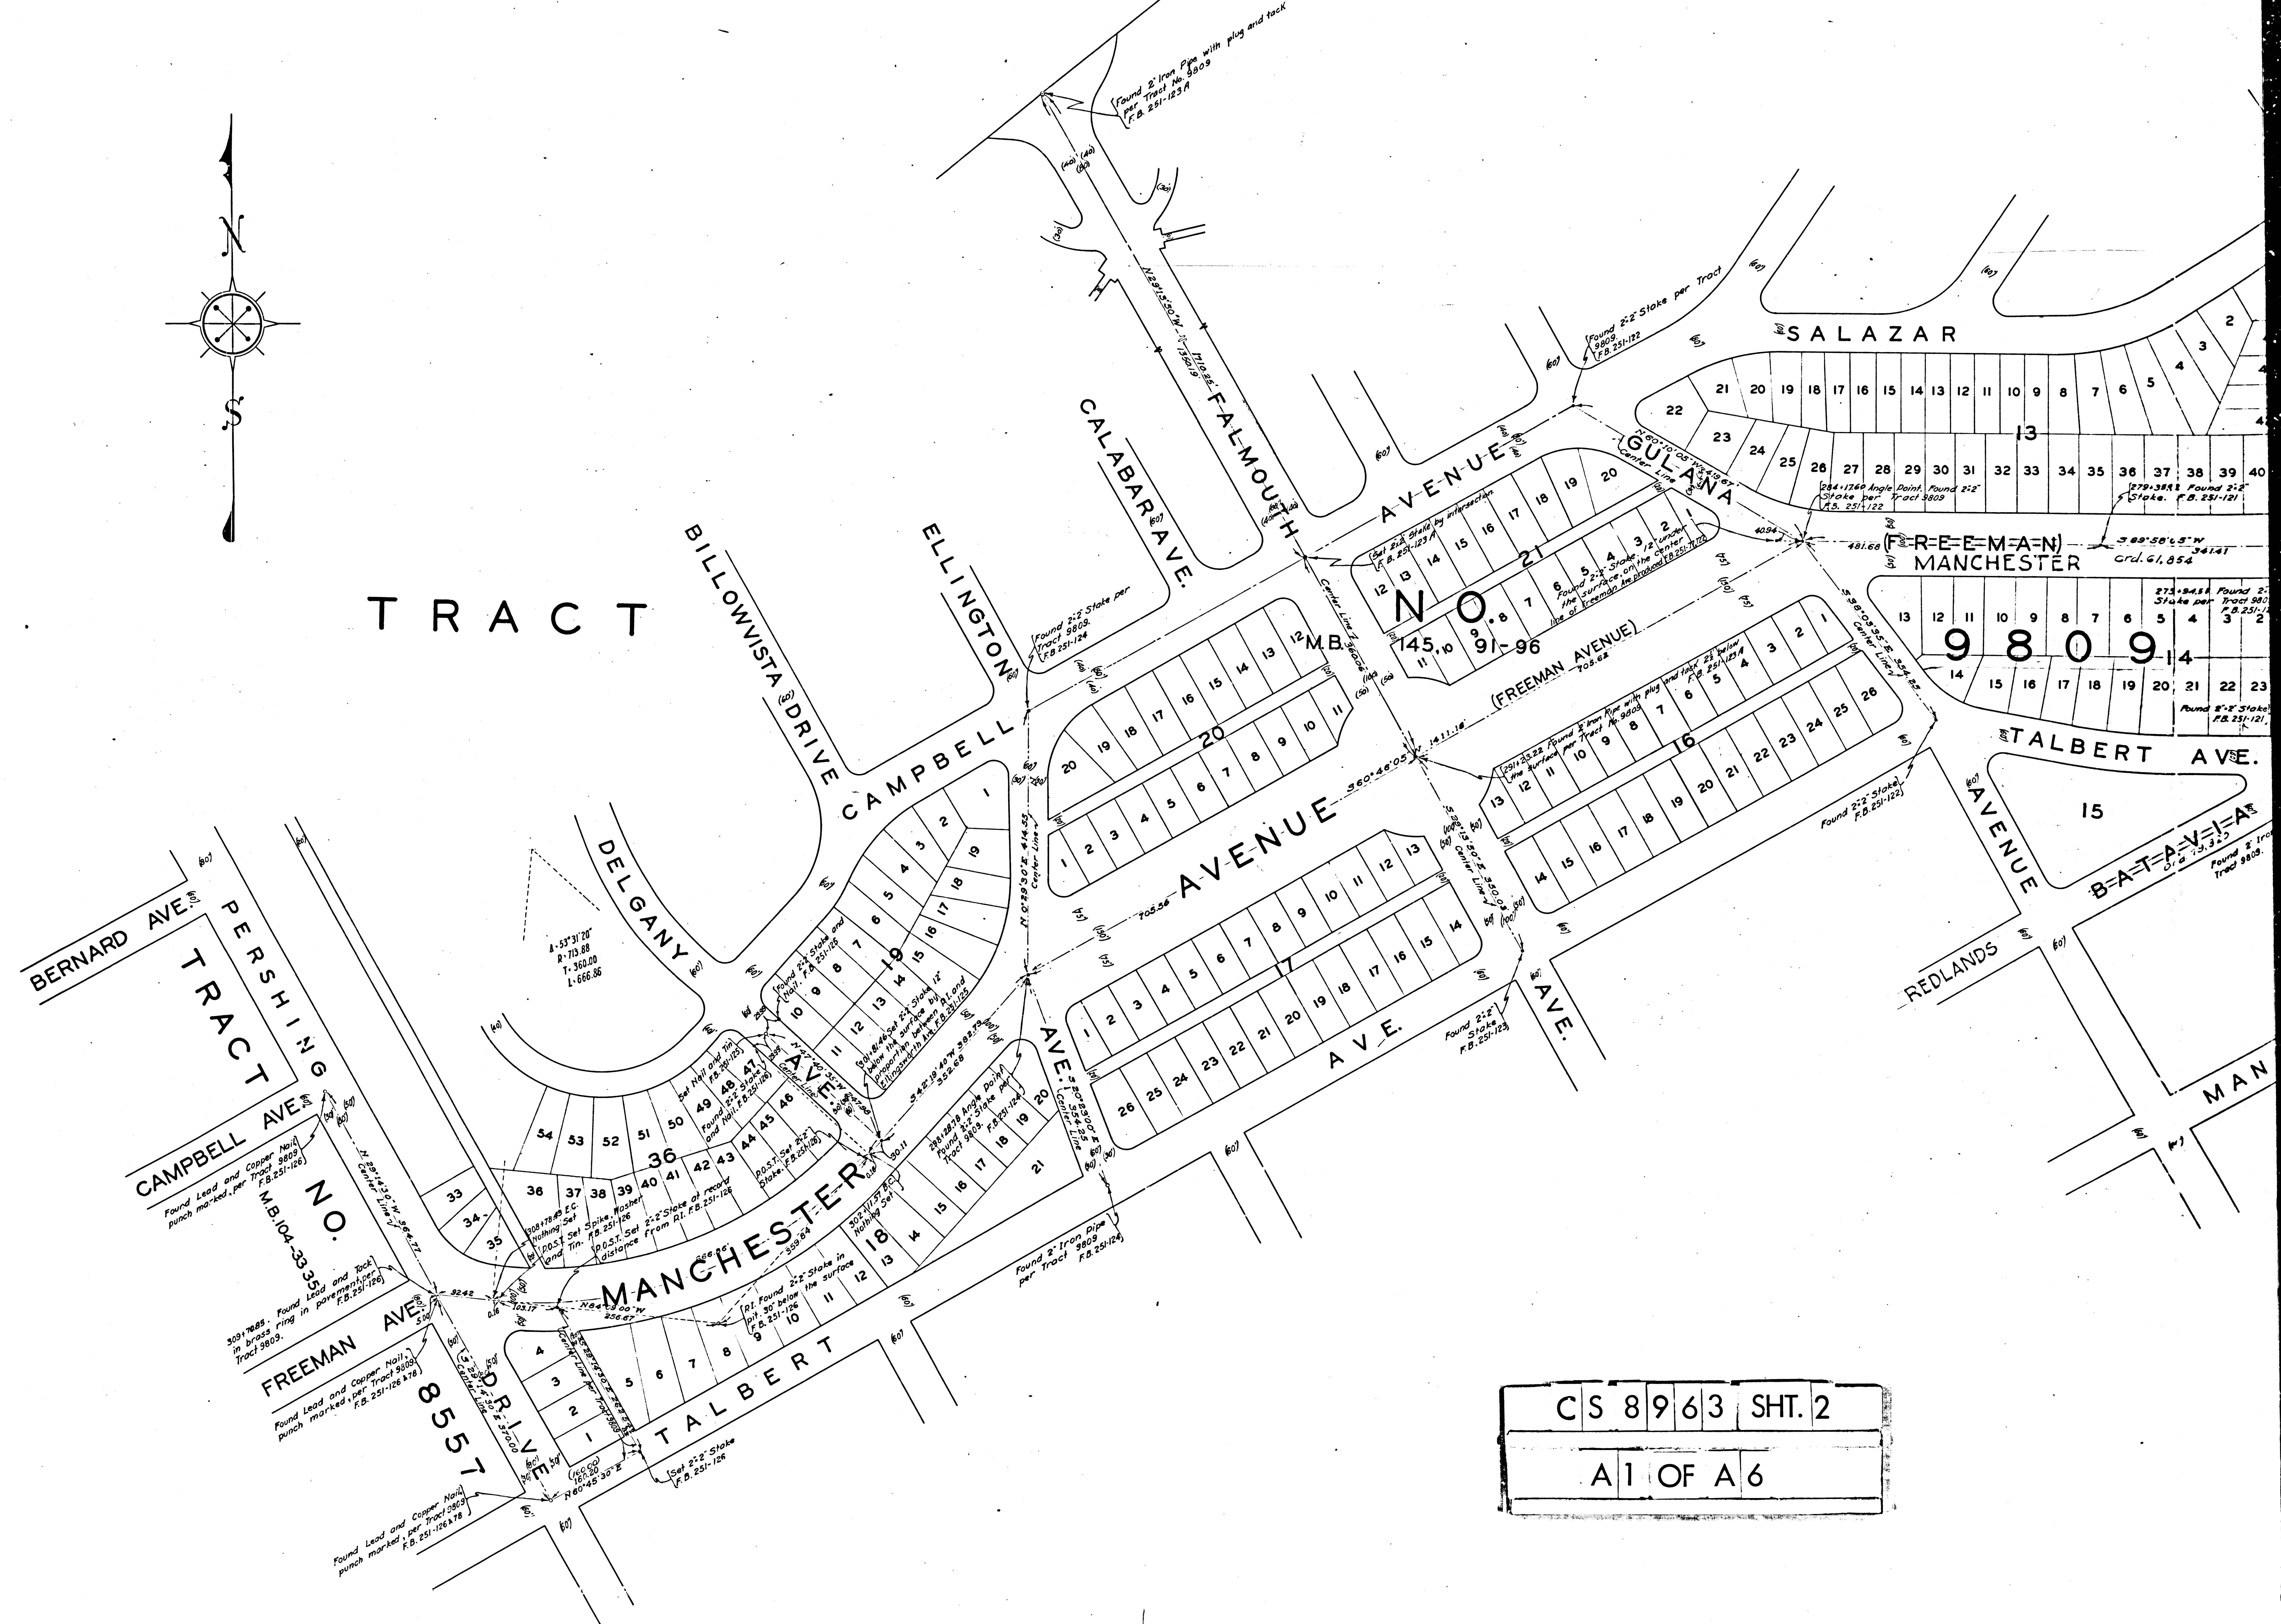

CS	8	9	6	3	SHT.	2
A1 OF A6						

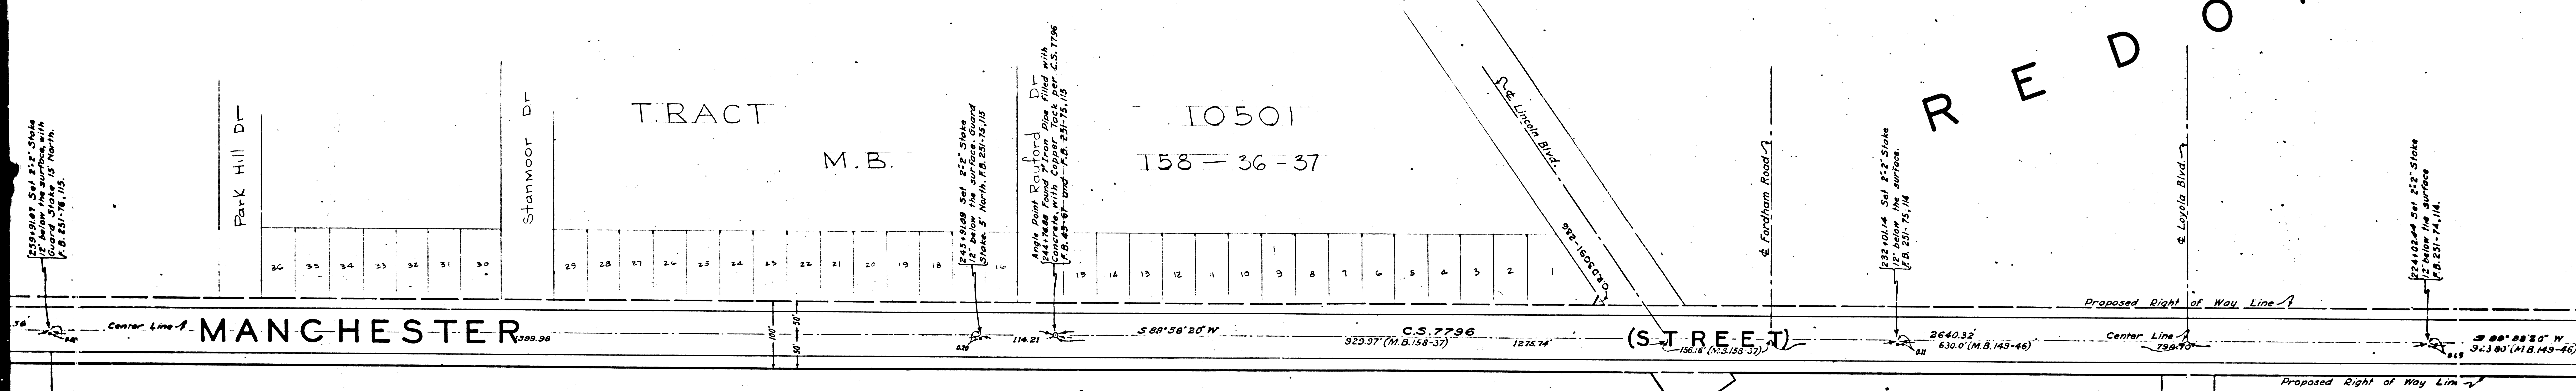

D:79-162, O.R.9978-227

P. 1 - 507, 508.

CS	8963	SHT. 2
A3	OF	A6

O
N
D
O

S U B D I V I S I O N O F S E C . 2

SEC. 26

SEC. 25

M. R. 3 6 - 5

D: 84-254,
D: 79-160,

O R. 11135-53,
O R. 9985-217

VAC. D-12-105

SEC. 35

SEC. 36

SECTION CORNER
218+56.14 - Angle Point
Found 8" Iron Pipe
Concrete Filled with Copper
12" below the surface
per C.S. 7796,
F.B. 231-36, 74, 113

215+30.73 Set 2"x2" Stake
12" below the surface
Guard Stake
F.B. 231-74, 113

199+72.36 Set 2"x2" Stake
12" below the surface Guard
Stake 10' North
F.B. 231-74, 113

191+96.87 Found 7" Iron Pipe
Concrete Filled with Copper
12" below the surface
per C.S. 7796,
F.B. 231-36, 74, 113

CS 8963 SHT. 2

A 4 OF A 6

C. 2 5 - T. 2 S. R. I 5 W. S. B.M.

9

10

11

12

15

5

VAC. D-12-105

13

14

15

16

17

18

19

20

SEC. 25

O.R. 11135-53
O.R. 9985-217

588.40 588.02 AVENUE (S-T-R-E-E-T) 588.5745' W center line

Proposed Right of Way Line

588.40 588.02 AVENUE (S-T-R-E-E-T) 588.5745' W center line

Proposed Right of Way Line

O.R. 10122-209

19156.07 found 7" iron pipe
concrete filled with copper
tack. 1' below the surface
per C.S. 7796
P.B. 231-36.73, 112.

186112.67 Set 2:2 Stake 12'
below the surface. Guard
Stake 6' North, P.B. 231-73, 112

SEC. 36

1

2

1

CS 8963 SHT. 2
A 5 OF A 6

SAN ANTONIO

MAP OF

WEVOPS MA

D IMPROVEMENT DI

LD-COUNTY SU

UNDER INSTRUCTION

F.B. 251 - 30-135.

5/11/23
naged to Manchester A

SECTION CORNER
Found 8" Iron C

AVE

C	S	8	9	6	3	SHT. 2
A 6 OF A 6						

SHEET NO 5 OF 5 SHEETS
COUNTY SUBDIVISION MAP NO. 3523

SHEET NO. 5 OF 5 SHEETS
COUNTY SURVEYORS MAP NO. 8343