



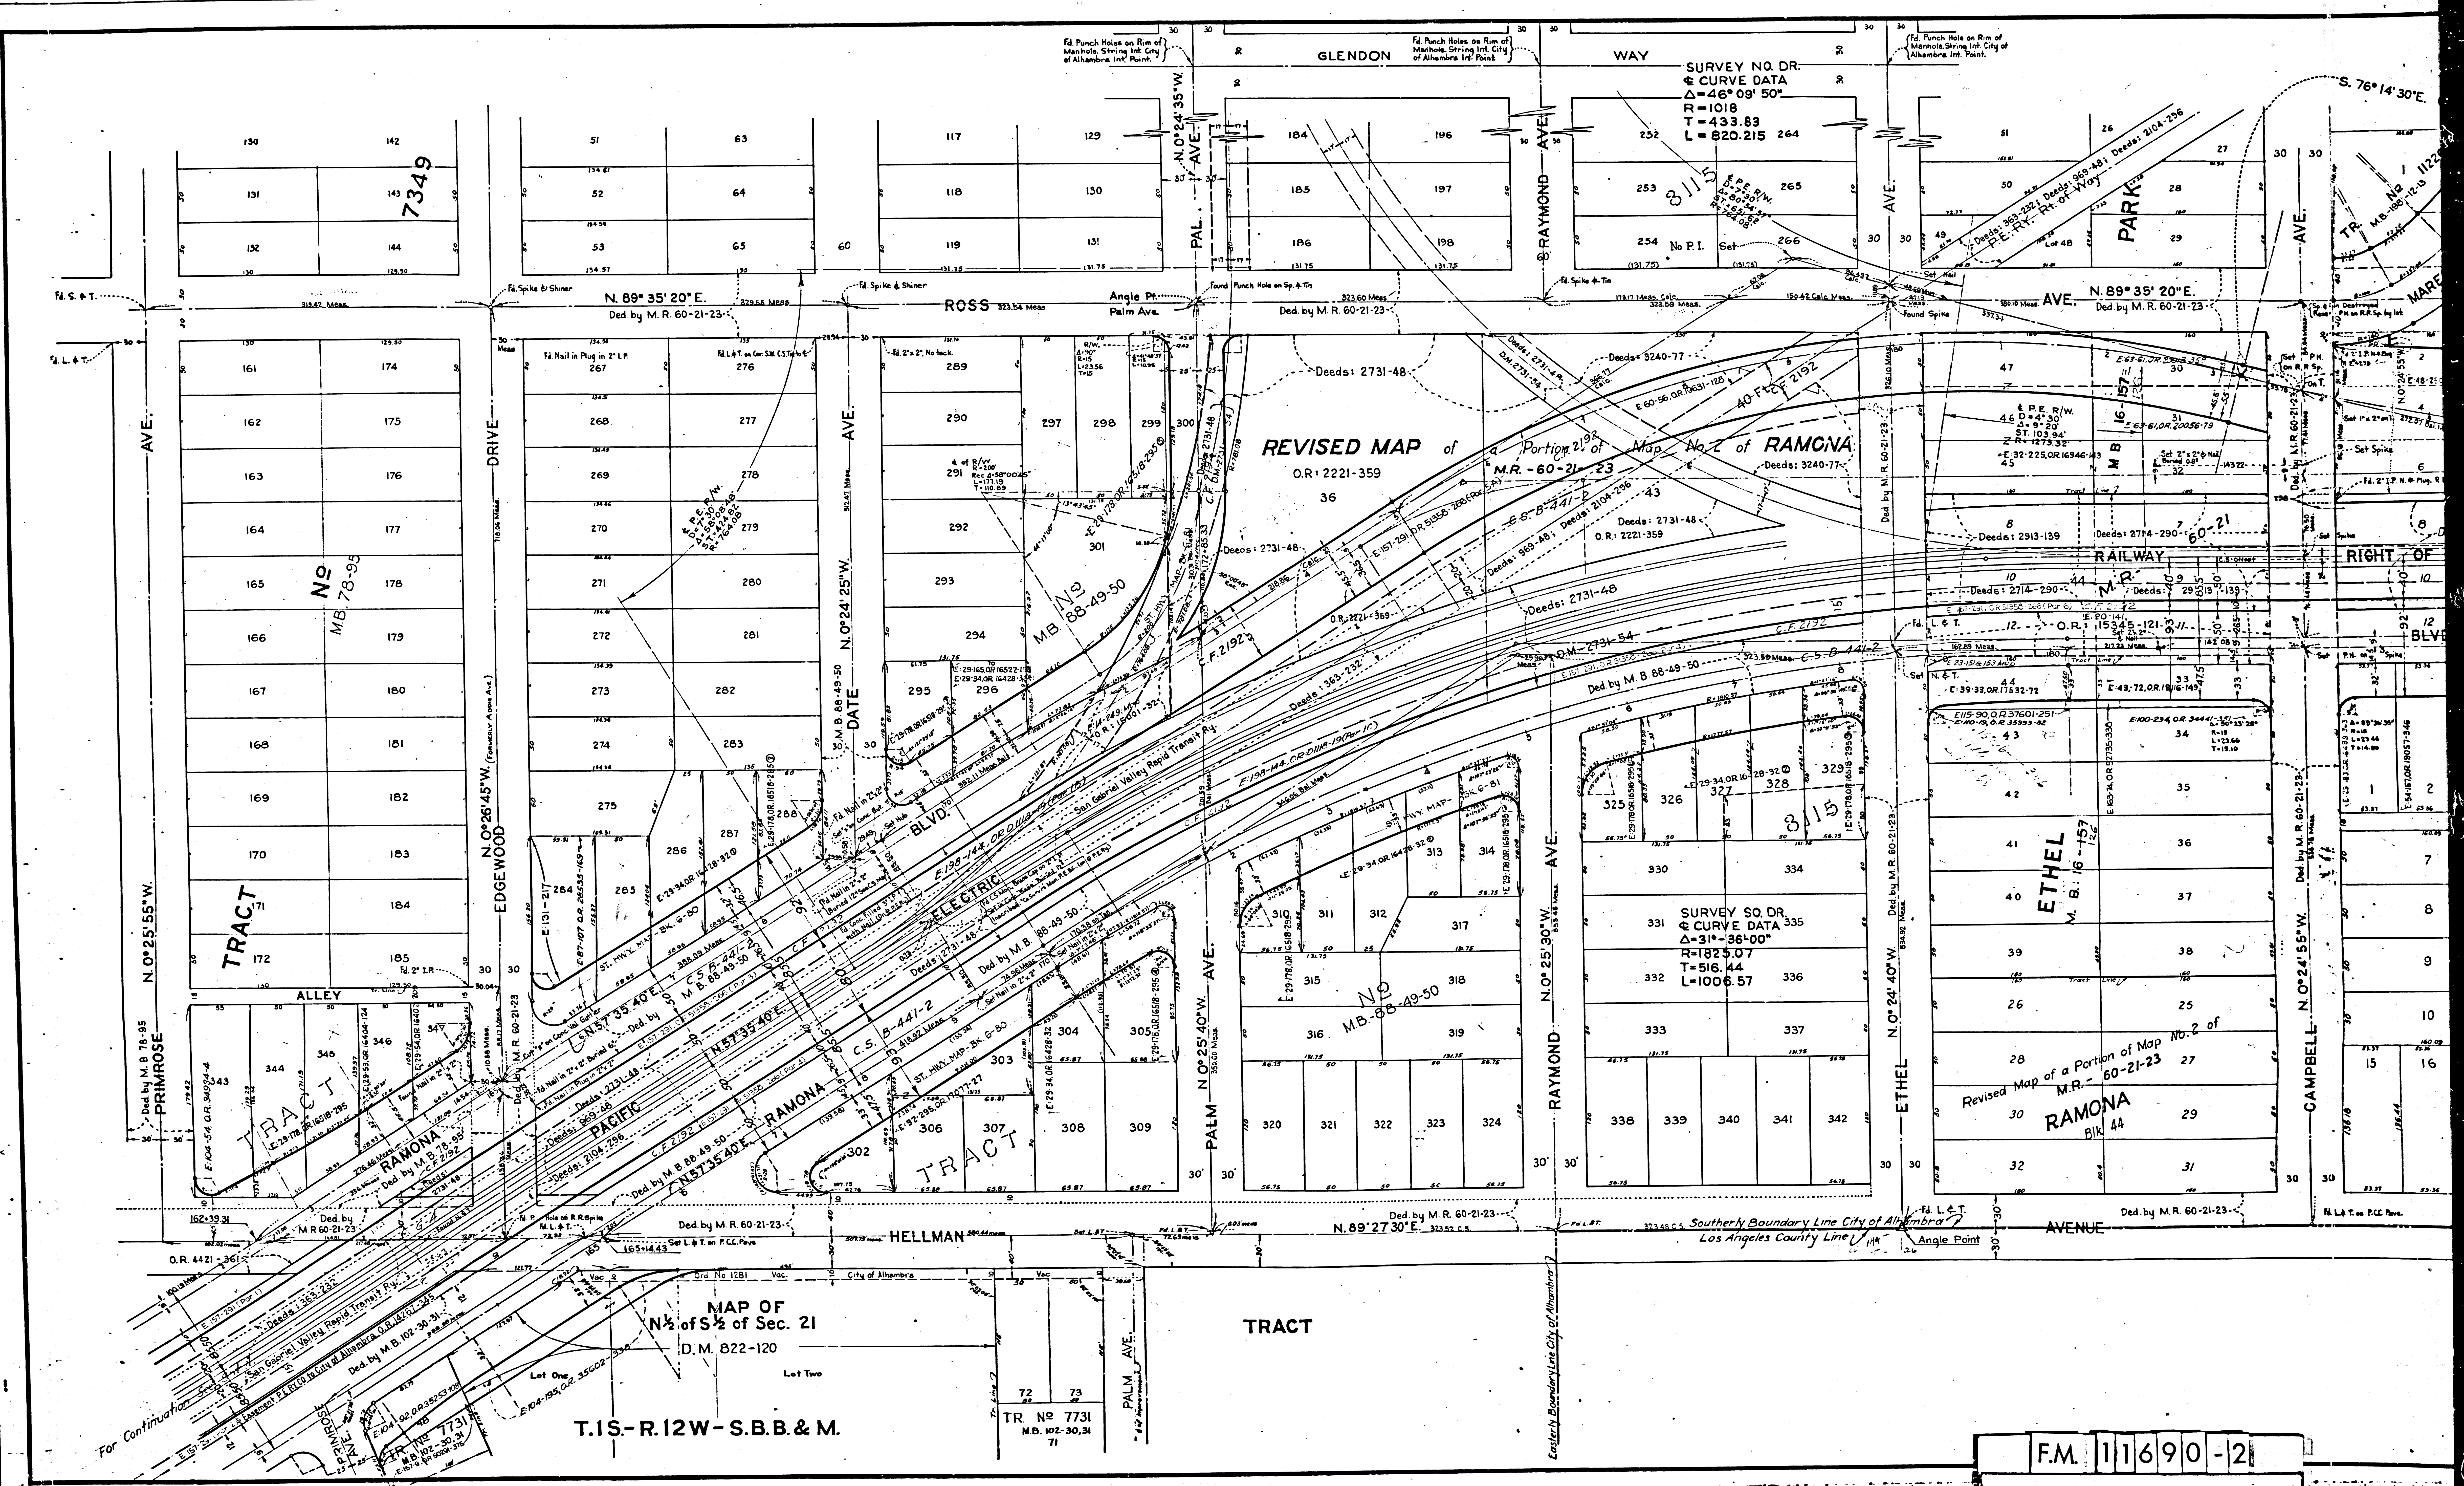

MAP OF
N¹/₂ of S¹/₂ of Sec. 21
D.M. 822-120
T.1S-R.12W-S.B.B.&M.

SURVEY NO. DR.
CURVE DATA
Δ=46° 09' 50"
R=1018
T=433.83
L=820.215 264

SURVEY SO. DR.
CURVE DATA
Δ=31° 36' 00"
R=1825.07
T=516.44
L=1006.57

 

No
M.B. 27-43, 44



1329

RAMONA

ACRES
SHEET No 3 M.B. 17-26-27

F.M. 11690-2

A 2 OF A 3

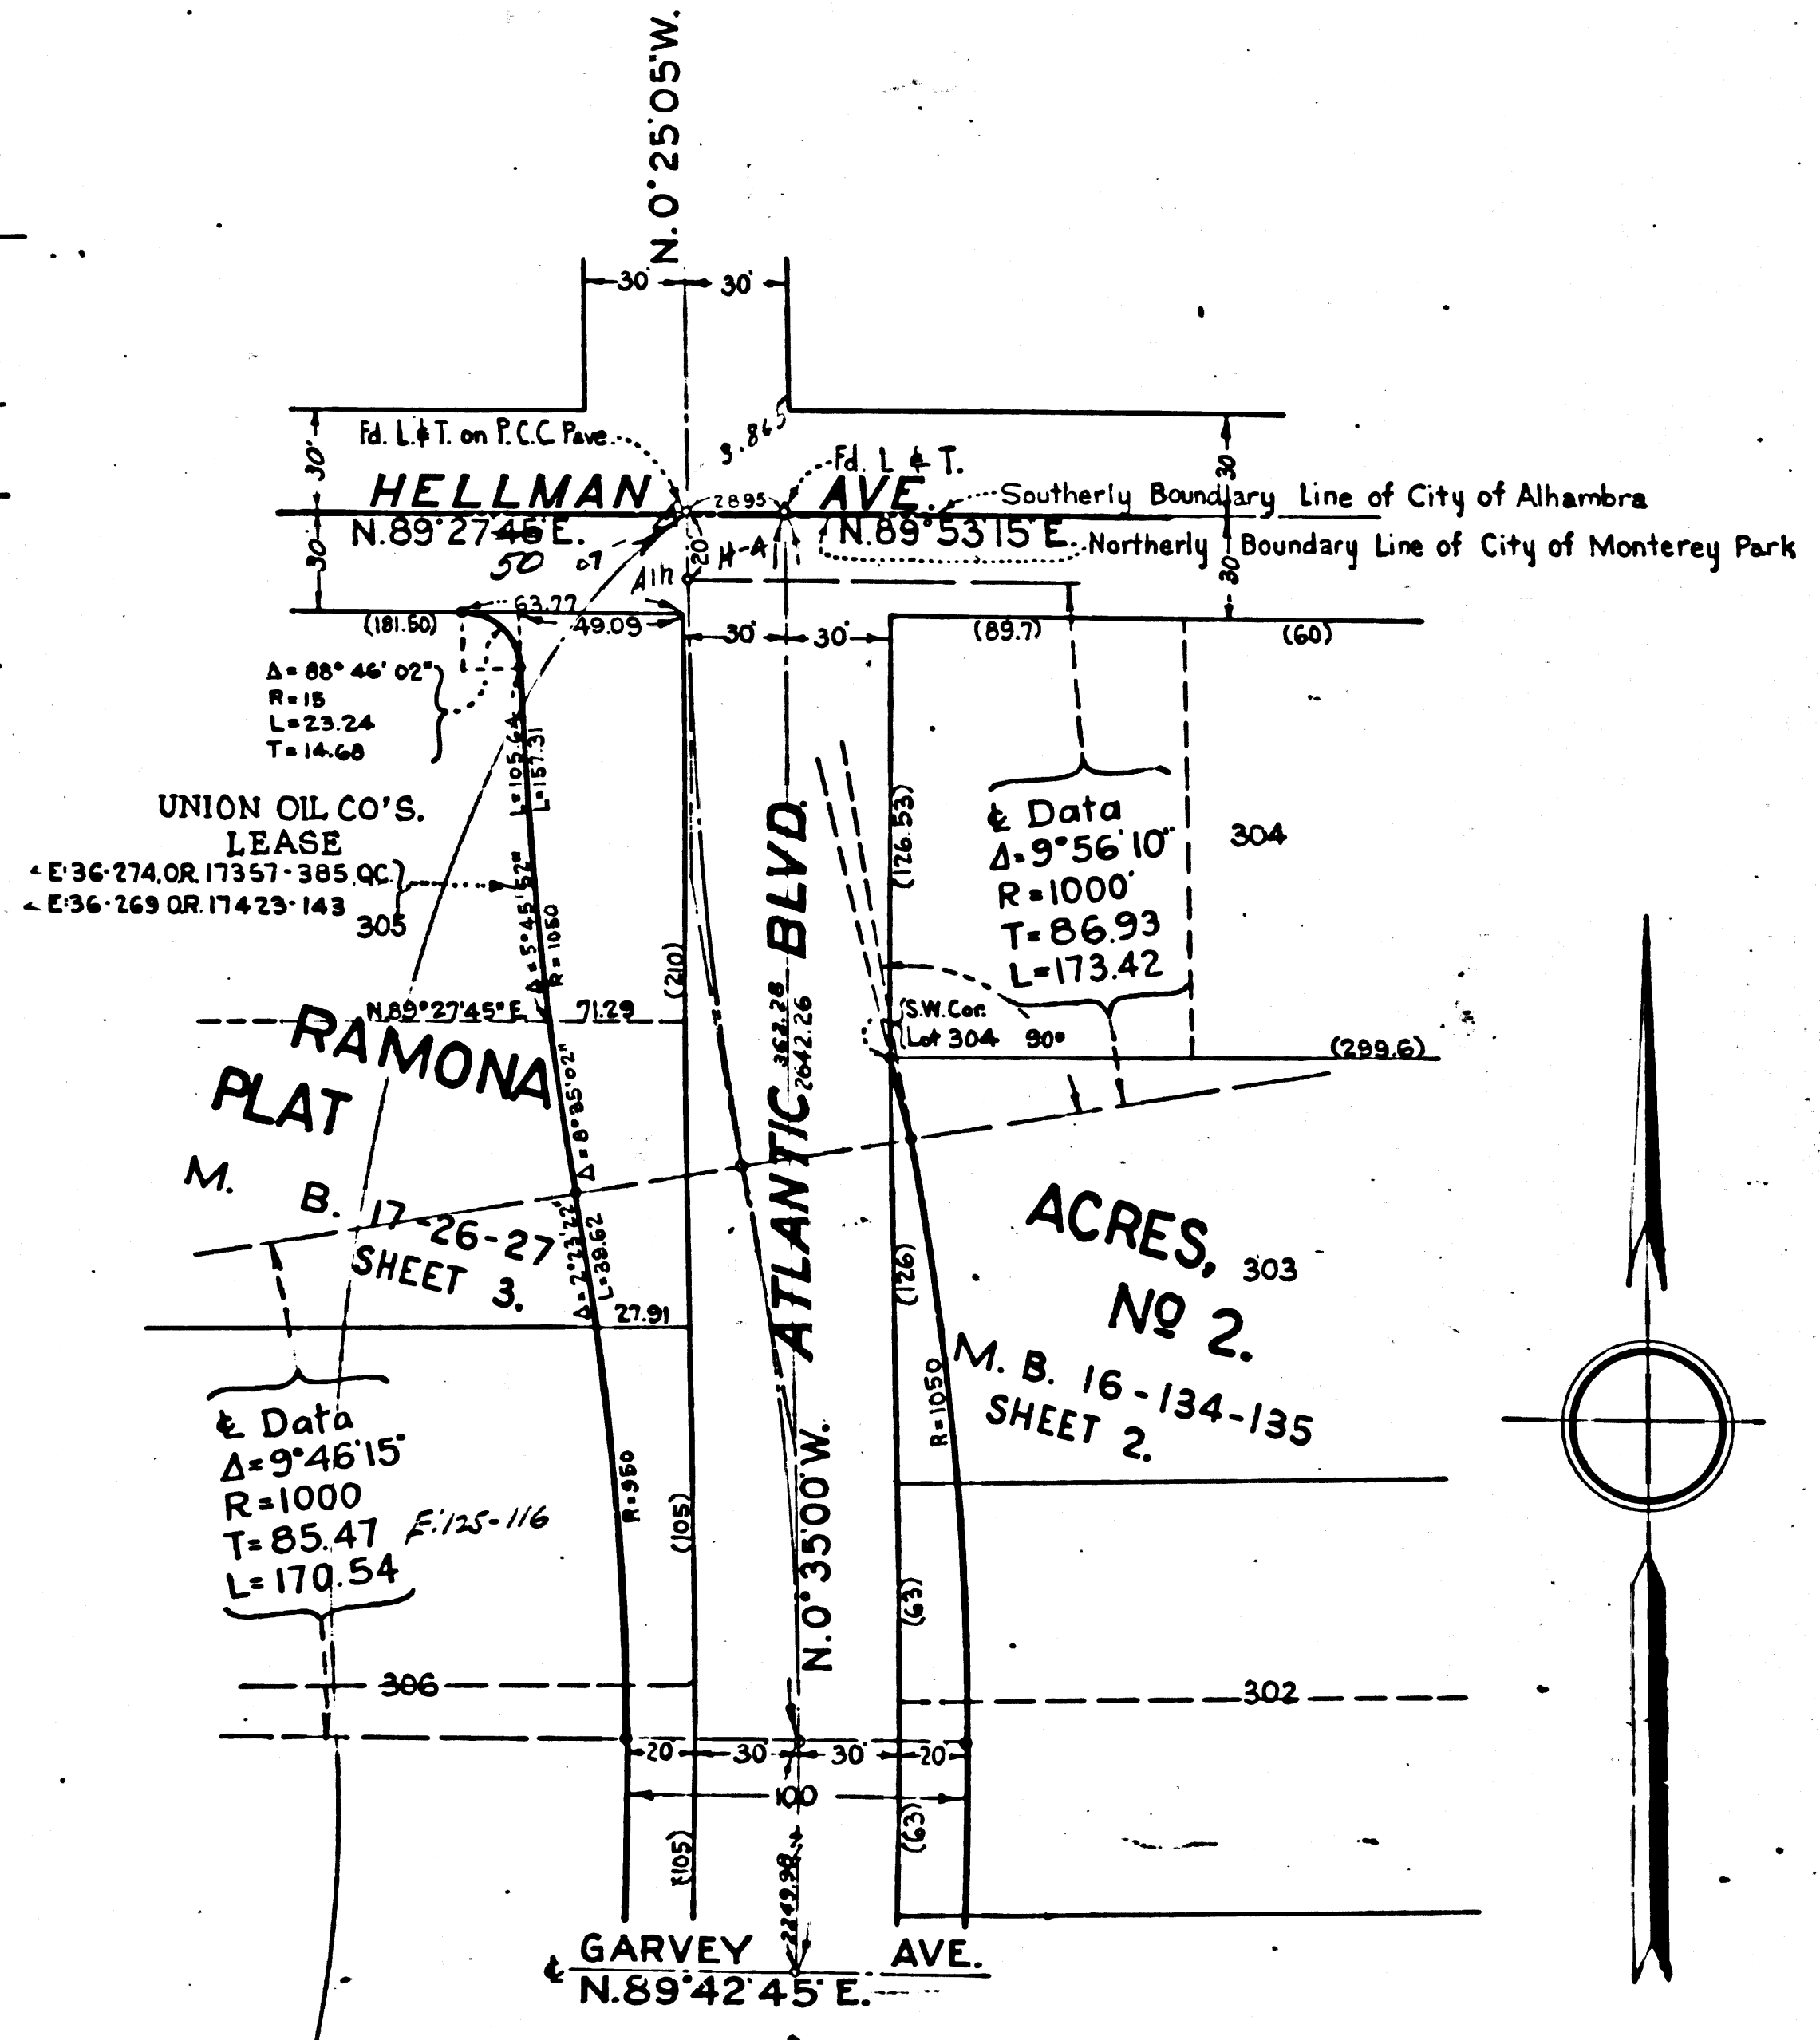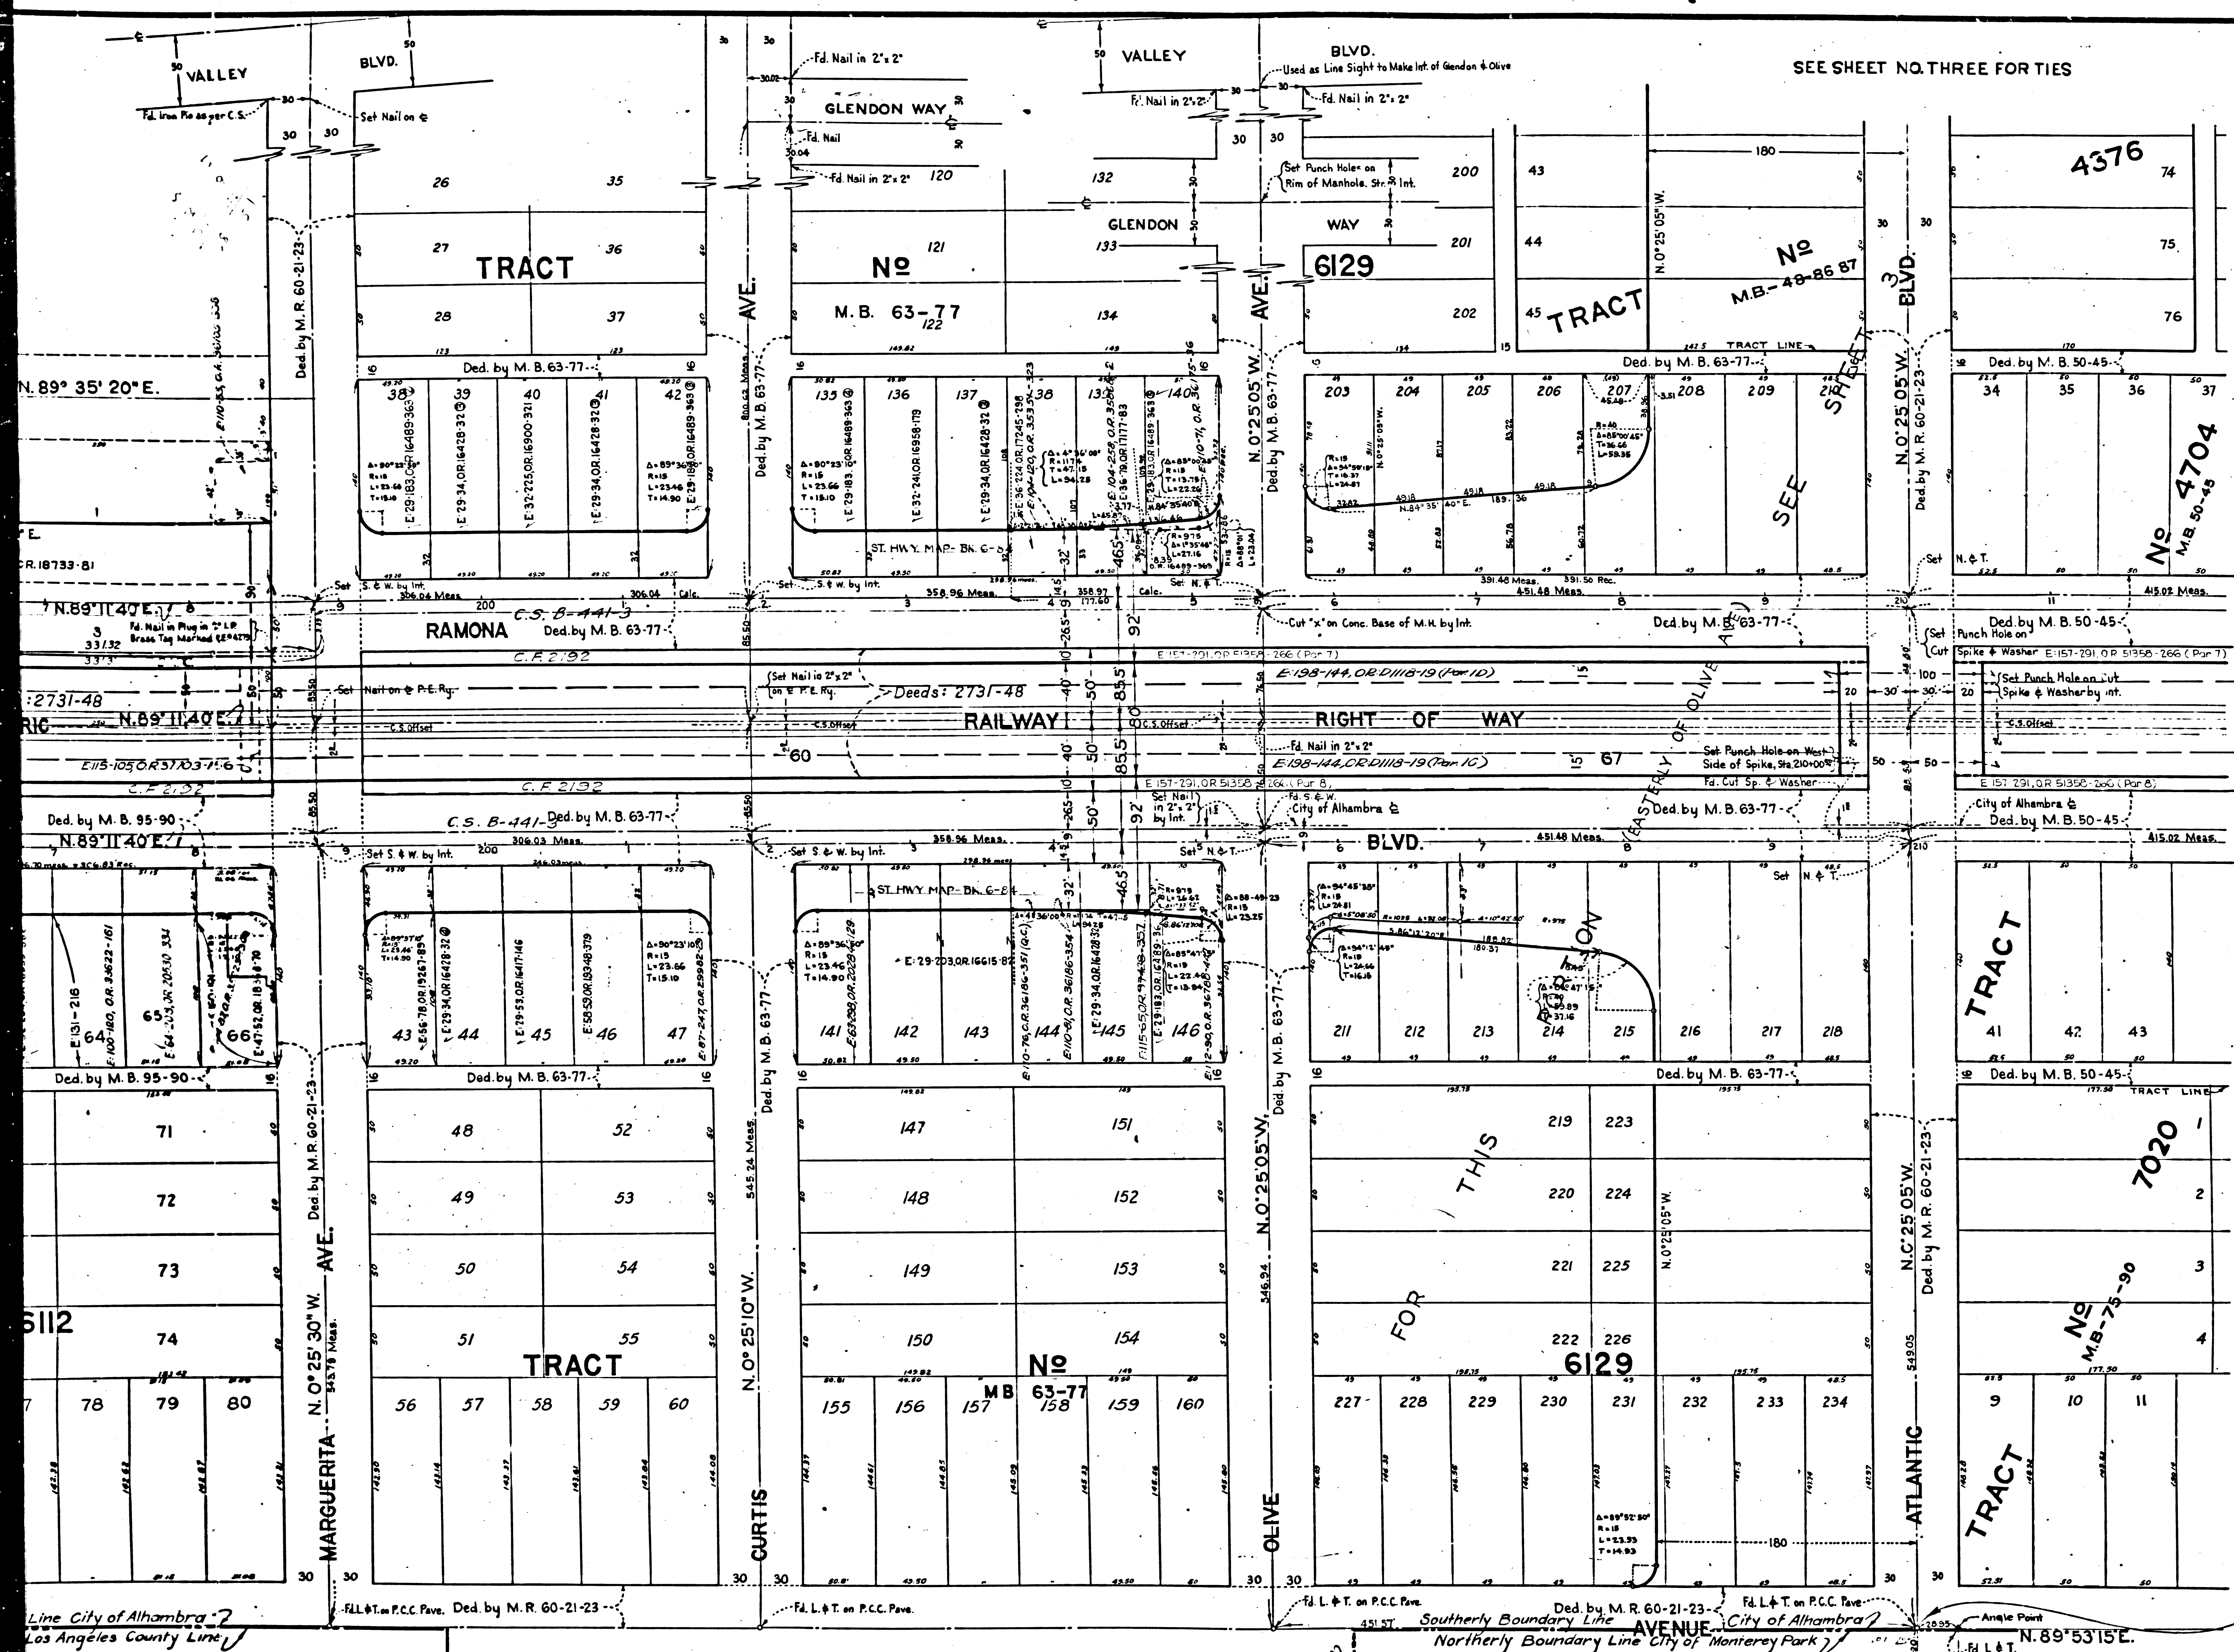

STATE OF CALIFORNIA
DEPARTMENT OF PUBLIC WORKS
DIVISION OF HIGHWAYS
ROAD VII-LA-26-A1h
RIGHT OF WAY MAP
FROM HELLMAN AVE.
TO ATLANTIC BLVD.
Olive Ave.
SCALE IN FEET
0 50 100 150 200 250
AUG. 1939