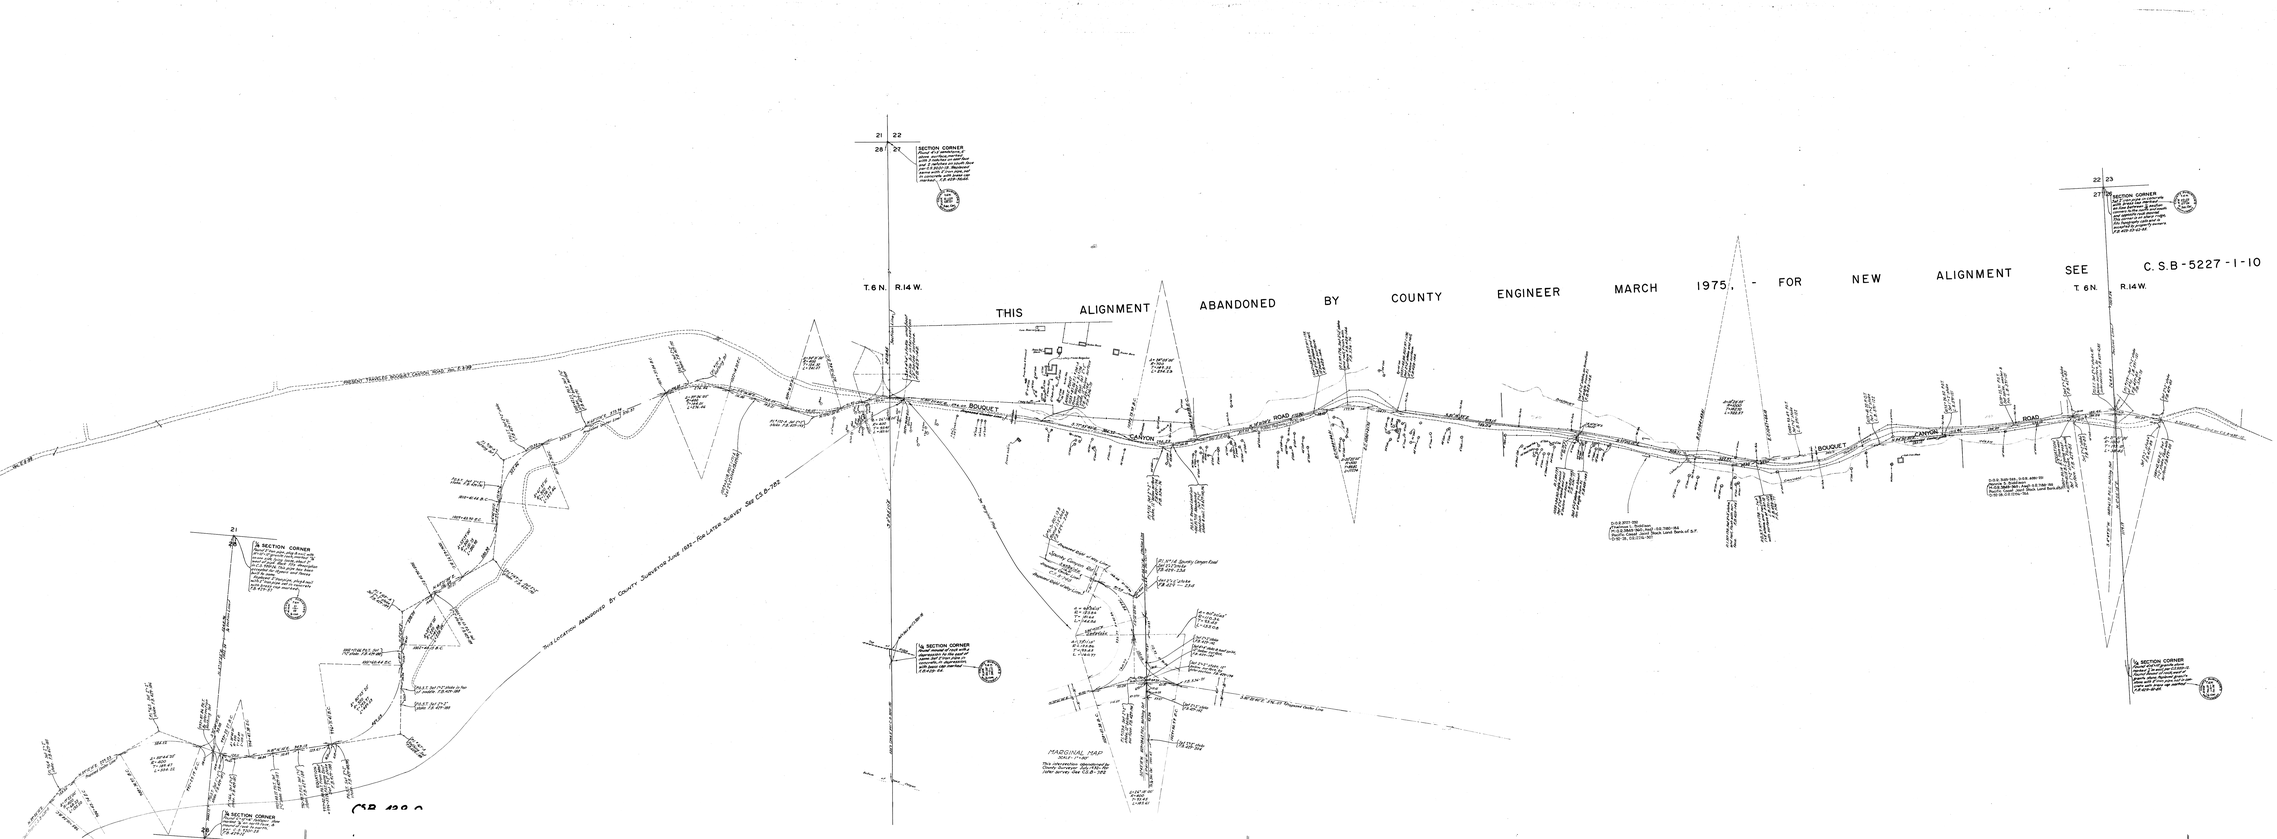

MAP OF

BOUQUET CANYON ROAD

FROM

MINT CANYON ROAD

TO

PALMDALE-ELIZABETH LAKE ROAD

COUNTY SURVEYORS MAP No. B-438

SHEET No. 1 OF 1 SHEETS

SCALE-1 INCH = 100 FT.

WORK ORDER No. 844

J. E. ROCKHOLD - COUNTY SURVEYOR

SURVEYED - MARCH TO SEPT. 1930

SURVEYED UNDER INSTRUCTIONS OF THE BOARD OF SUPERVISORS PER ORDER DATED MARCH 18, 1929

BEARINGS ARE BASED ON THE BEARING OF [redacted]

T.6N. R.14W.

DRAWN BY ..... F.A. WOOD

OFFICE WORK BY ..... FRED HOLADAY

CHECKED BY ..... R.J. McHIGGINS

FOR TOPOGRAPHY SEE L.B. 271-139-340 & L.B. 277-22-11

FOR PROFILE SEE C.S.B-782-R

FOR CROSS SECTIONS SEE C.S.B-447-R

INDEX 108-76