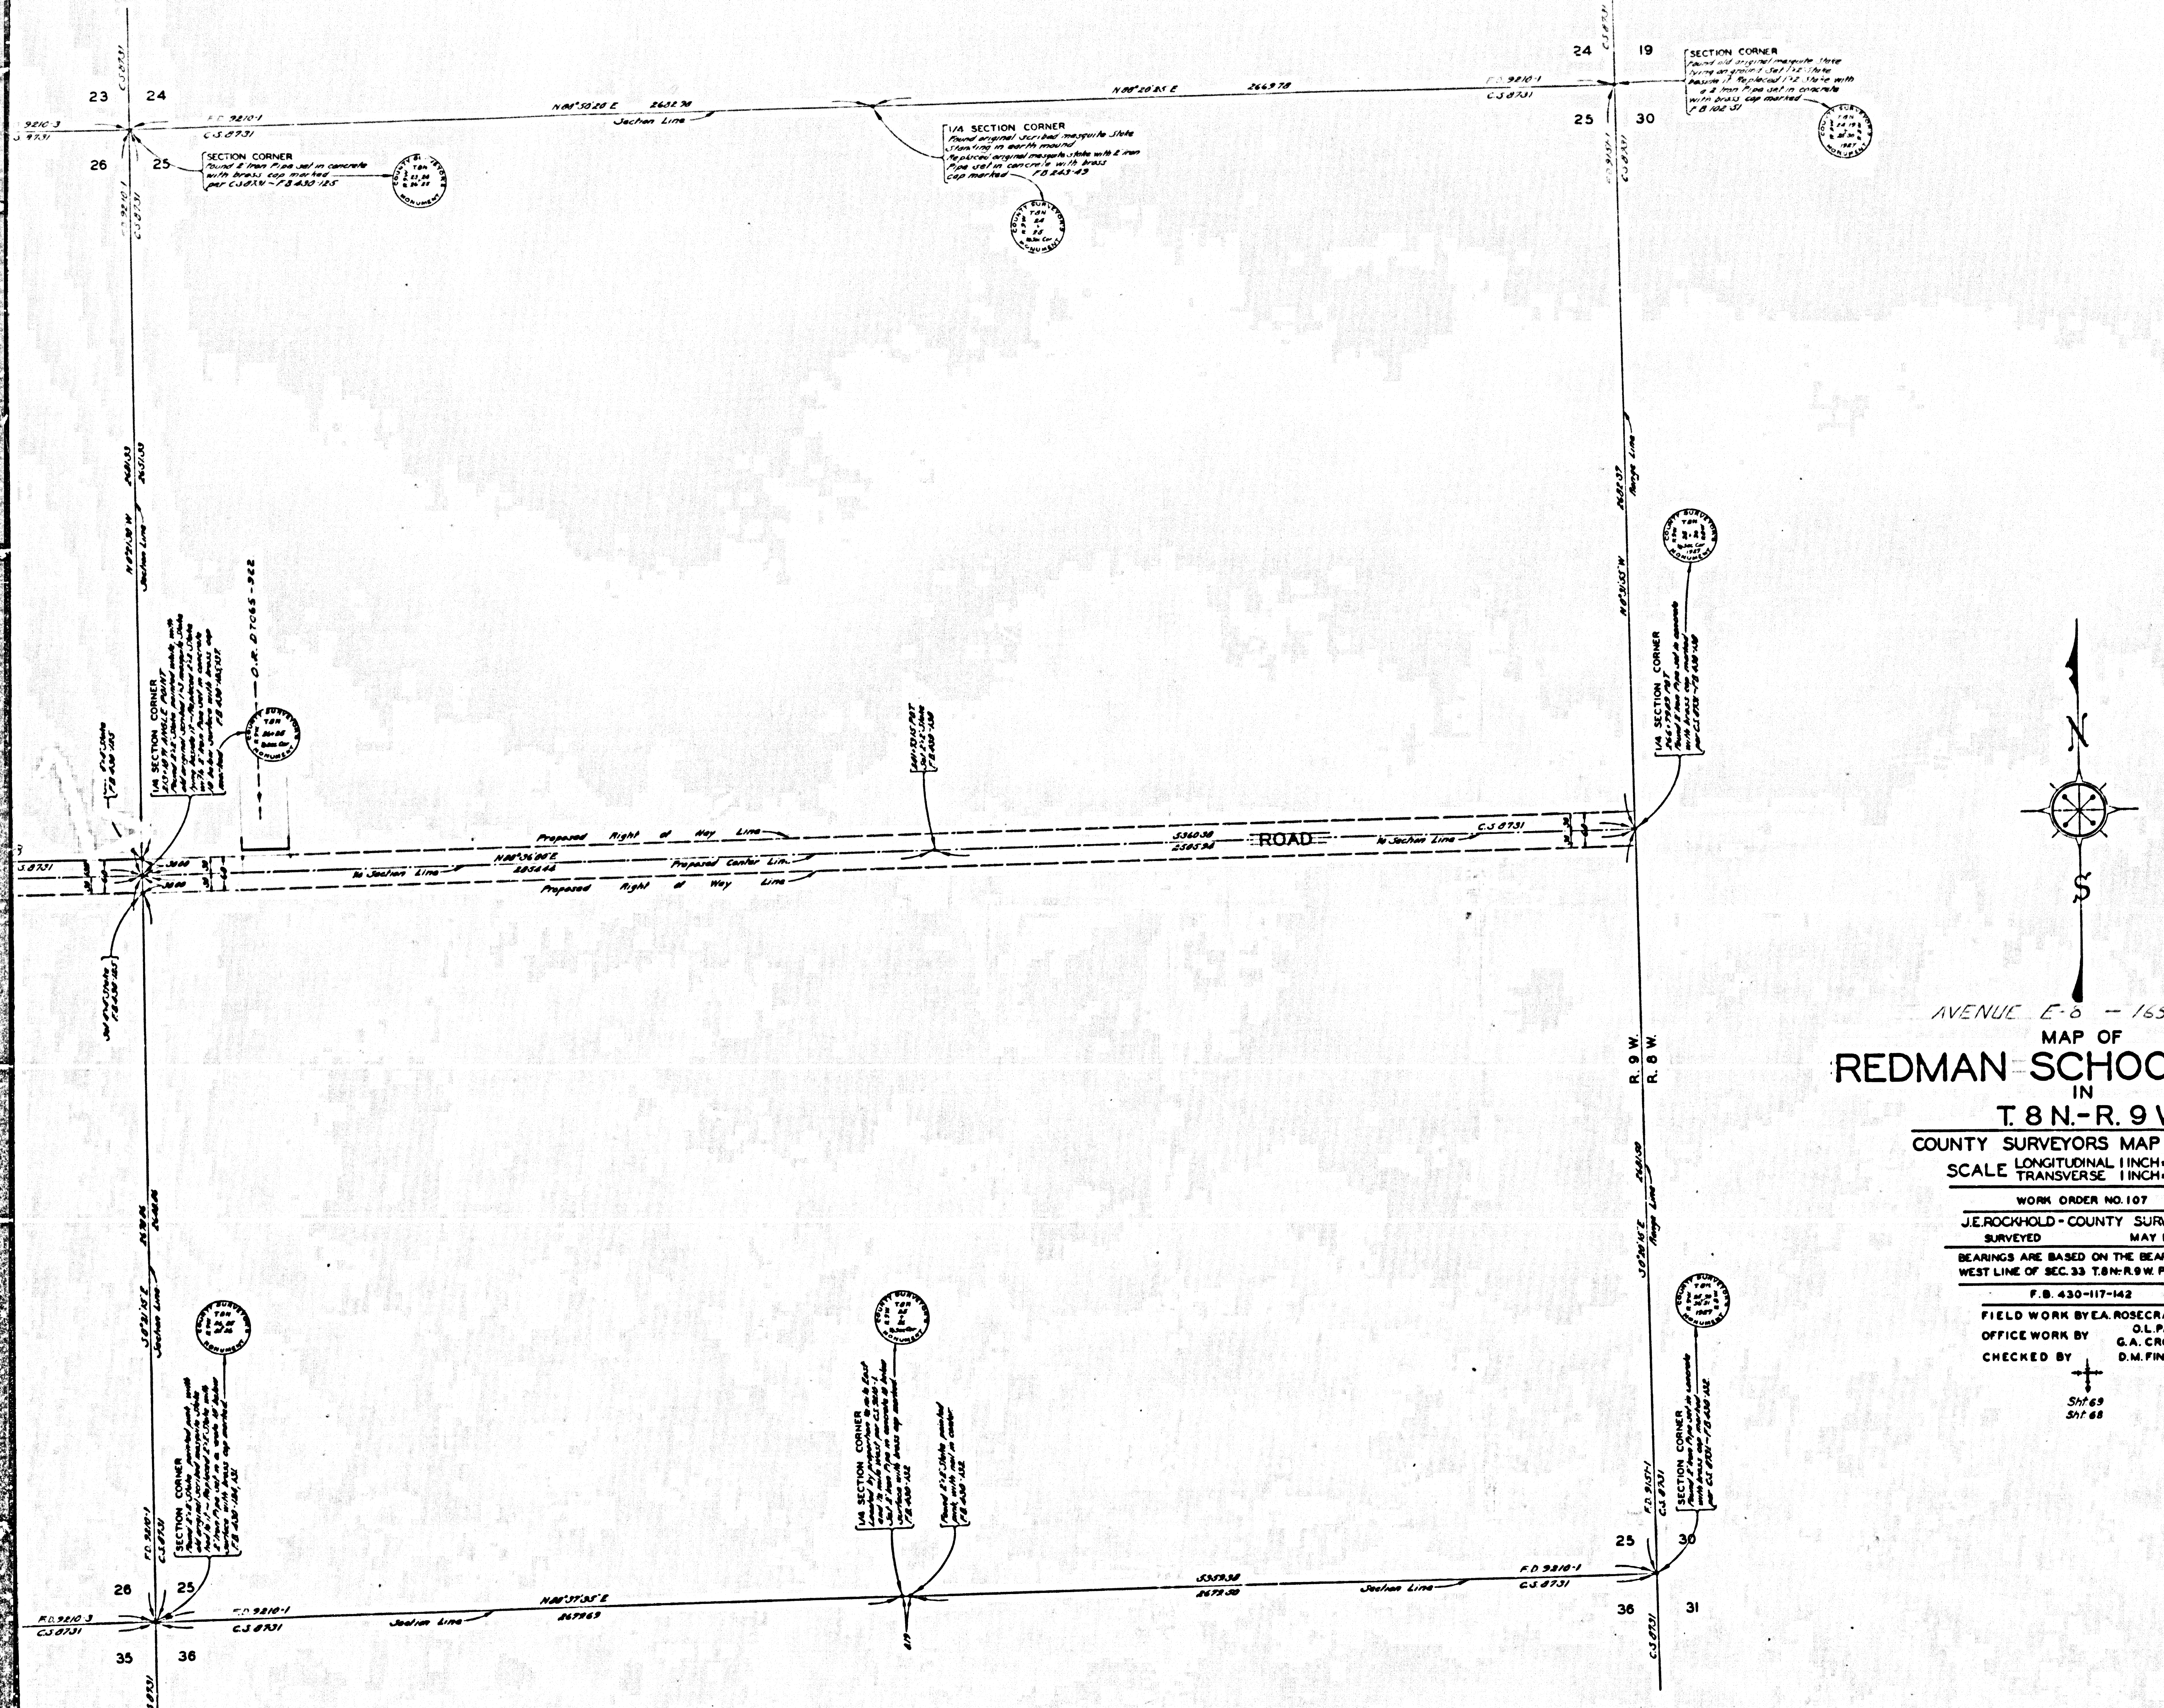
23
24
26
25
F.D. 9210-3
C.S. 8731
F.D. 9210-1
C.S. 8731
SECTION CORNER
Found 2" Iron Pipe set in concrete with brass cap marked per C.S.8731 ~ F.B. 430-125
COUNTY SURVEYORS MONUMENT
N 88°50'20" E 2682.98
Section Line
1/4 SECTION CORNER
Found original scribed mesquite Stake Standing in earth mound Replaced original mesquite stake with 2" iron Pipe set in concrete with brass cap marked F.B. 243-49
N 88°20'25" E 2669.78
19
30
SECTION CORNER
Found old original mesquite Stake lying on ground Set 1"x2" Stake beside it. Replaced 1"x2" Stake with a 2" Iron Pipe set in concrete with brass cap marked F.B. 102-51
1/4 SECTION CORNER
Range Line
Proposed Right of Way Line
Proposed Center Line
ROAD
to Section Line
N 88°36'00" E
2854.46
5360.38
2505.94
C.S. 8731
N
S
R. 9 W.
R. 8 W.
35
36
31
N 88°37'35" E
2679.69
5359.38
2679.50
F.D. 9151-1
1/4 SECTION CORNER
SECTION CORNER

AVENUE E-8 — 165 ST EAST

MAP OF

REDMAN SCHOOL ROAD

IN

T. 8 N.-R. 9 W.

COUNTY SURVEYORS MAP NO. B-702

SCALE LONGITUDINAL 1 INCH = 200 FT.
TRANSVERSE 1 INCH = 100 FT.

WORK ORDER NO. 107

J.E. ROCKHOLD - COUNTY SURVEYOR
SURVEYED MAY 1930

BEARINGS ARE BASED ON THE BEARING OF WEST LINE OF SEC. 33 T.8N.-R.9W. PER C.S. 8731

F.B. 430-117-142

FIELD WORK BY E.A. ROSECRANS
OFFICE WORK BY O.L. PACK
G.A. CROWL
CHECKED BY D.M. FINLEY

Sht 69
Sht 68

CSB-702
A1 OF A4

C S B-702
A3 of A4

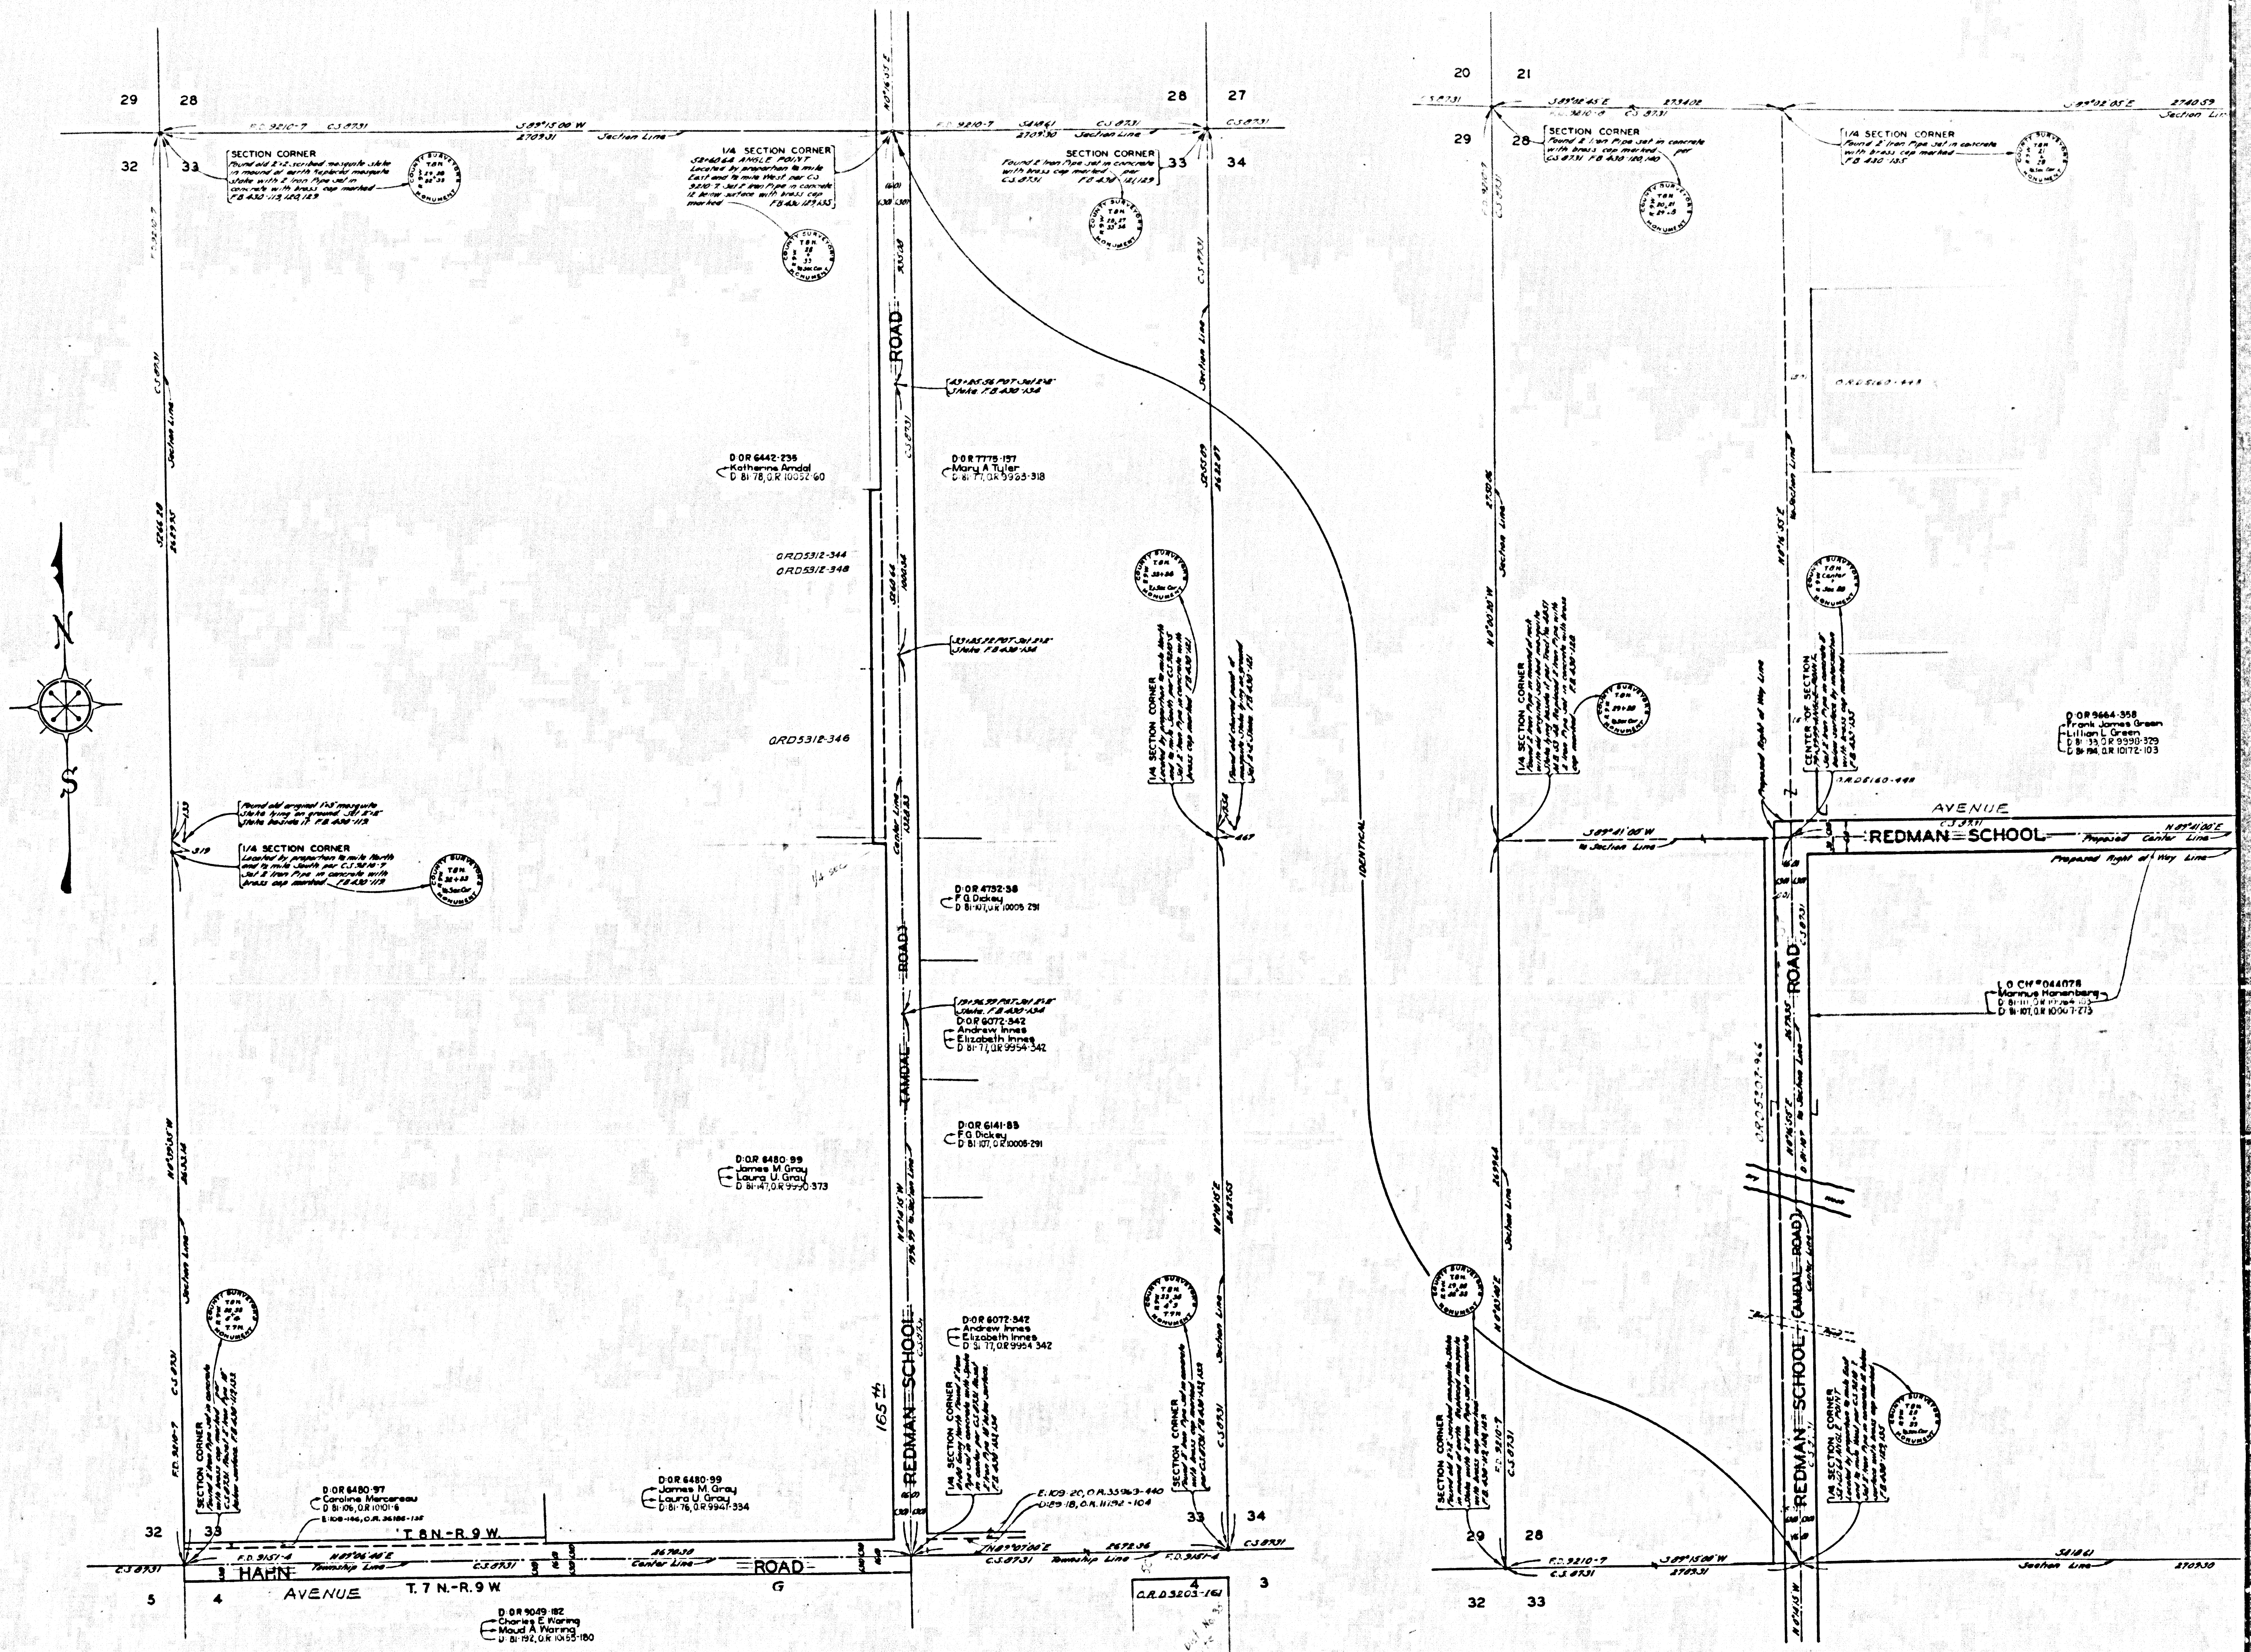

CSB-702
A4 OF A4

Waterworks Dist. No. 35
Pump Site
CSB-2915

C S B-702
12 OF 14