
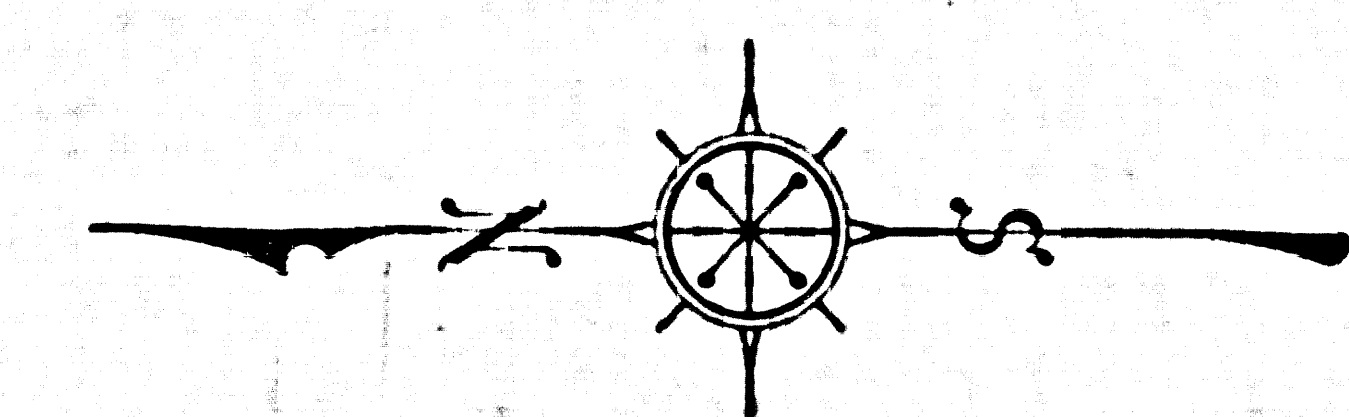


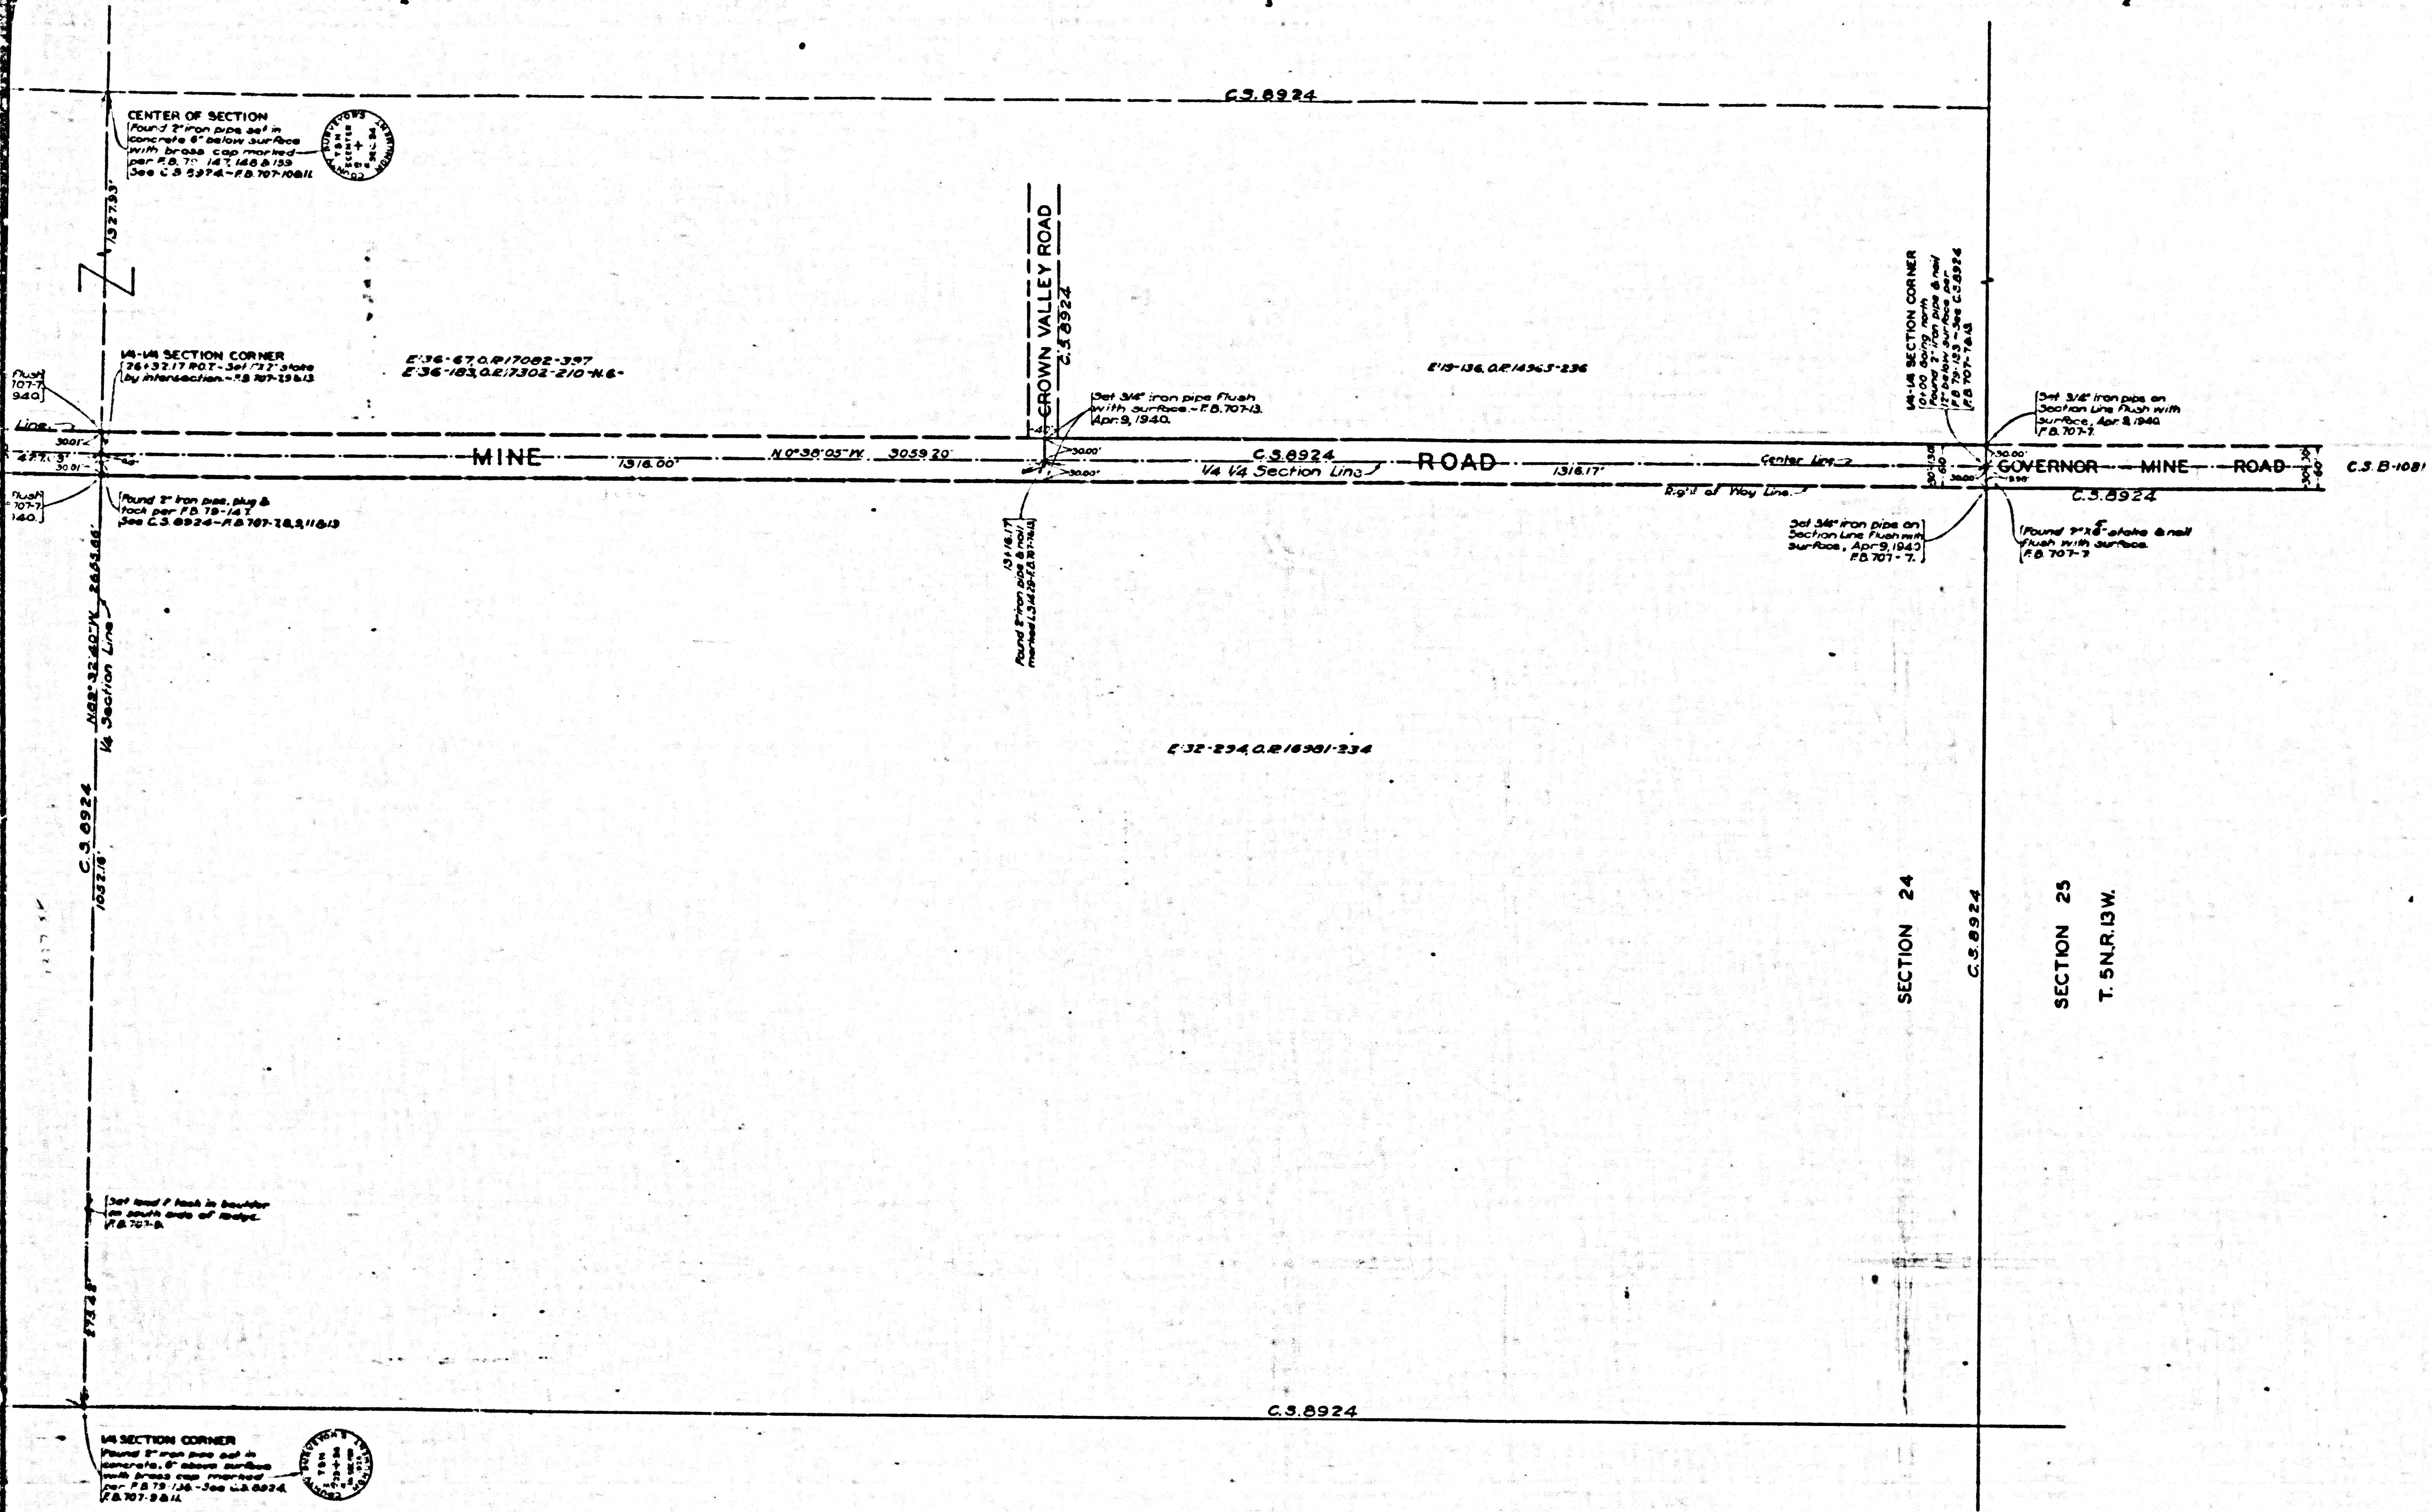


MAP OF
GOVERNOR MINE ROAD
 FROM
 SOUTH LINE OF SECTION 24, T.5N, R.13W.
 TO
 RED ROVER MINE ROAD
 COUNTY SURVEYORS MAP N°B-1342
 SCALE = 1 INCH = 100 FT.

JOB NUMBER 8181
 ALFRED JONES-COUNTY SURVEYOR
 SURVEYED MARCH 1937 TO FEBRUARY 1938.
 SURVEYED UNDER INSTRUCTIONS OF THE
 BOARD OF SUPERVISORS PER ORDER DATED
 FEBRUARY 10, 1937.
 BEARINGS ARE BASED ON THE BEARING OF
 THE NORTH LINE OF SECTION 24 T5N, RANGE 13W.
 AS SHOWN ON C.S. 8924.
 FB 707-7-10 8175-108.
 FIELD WORK BY.....C.V. CRUMLEY
 E.A. ROSECRANS
 OFFICE WORK BY.....F.A. WOOD
 DAWHITE
 CHECKED BY.....K.A. HENDERSON
 ANDREW


INDEX 64

FOR PROFILE SEE CSB-1346-1
 FOR CROSS SECTIONS SEE CSB-1346-2.

CSB-1342
 A10FA3

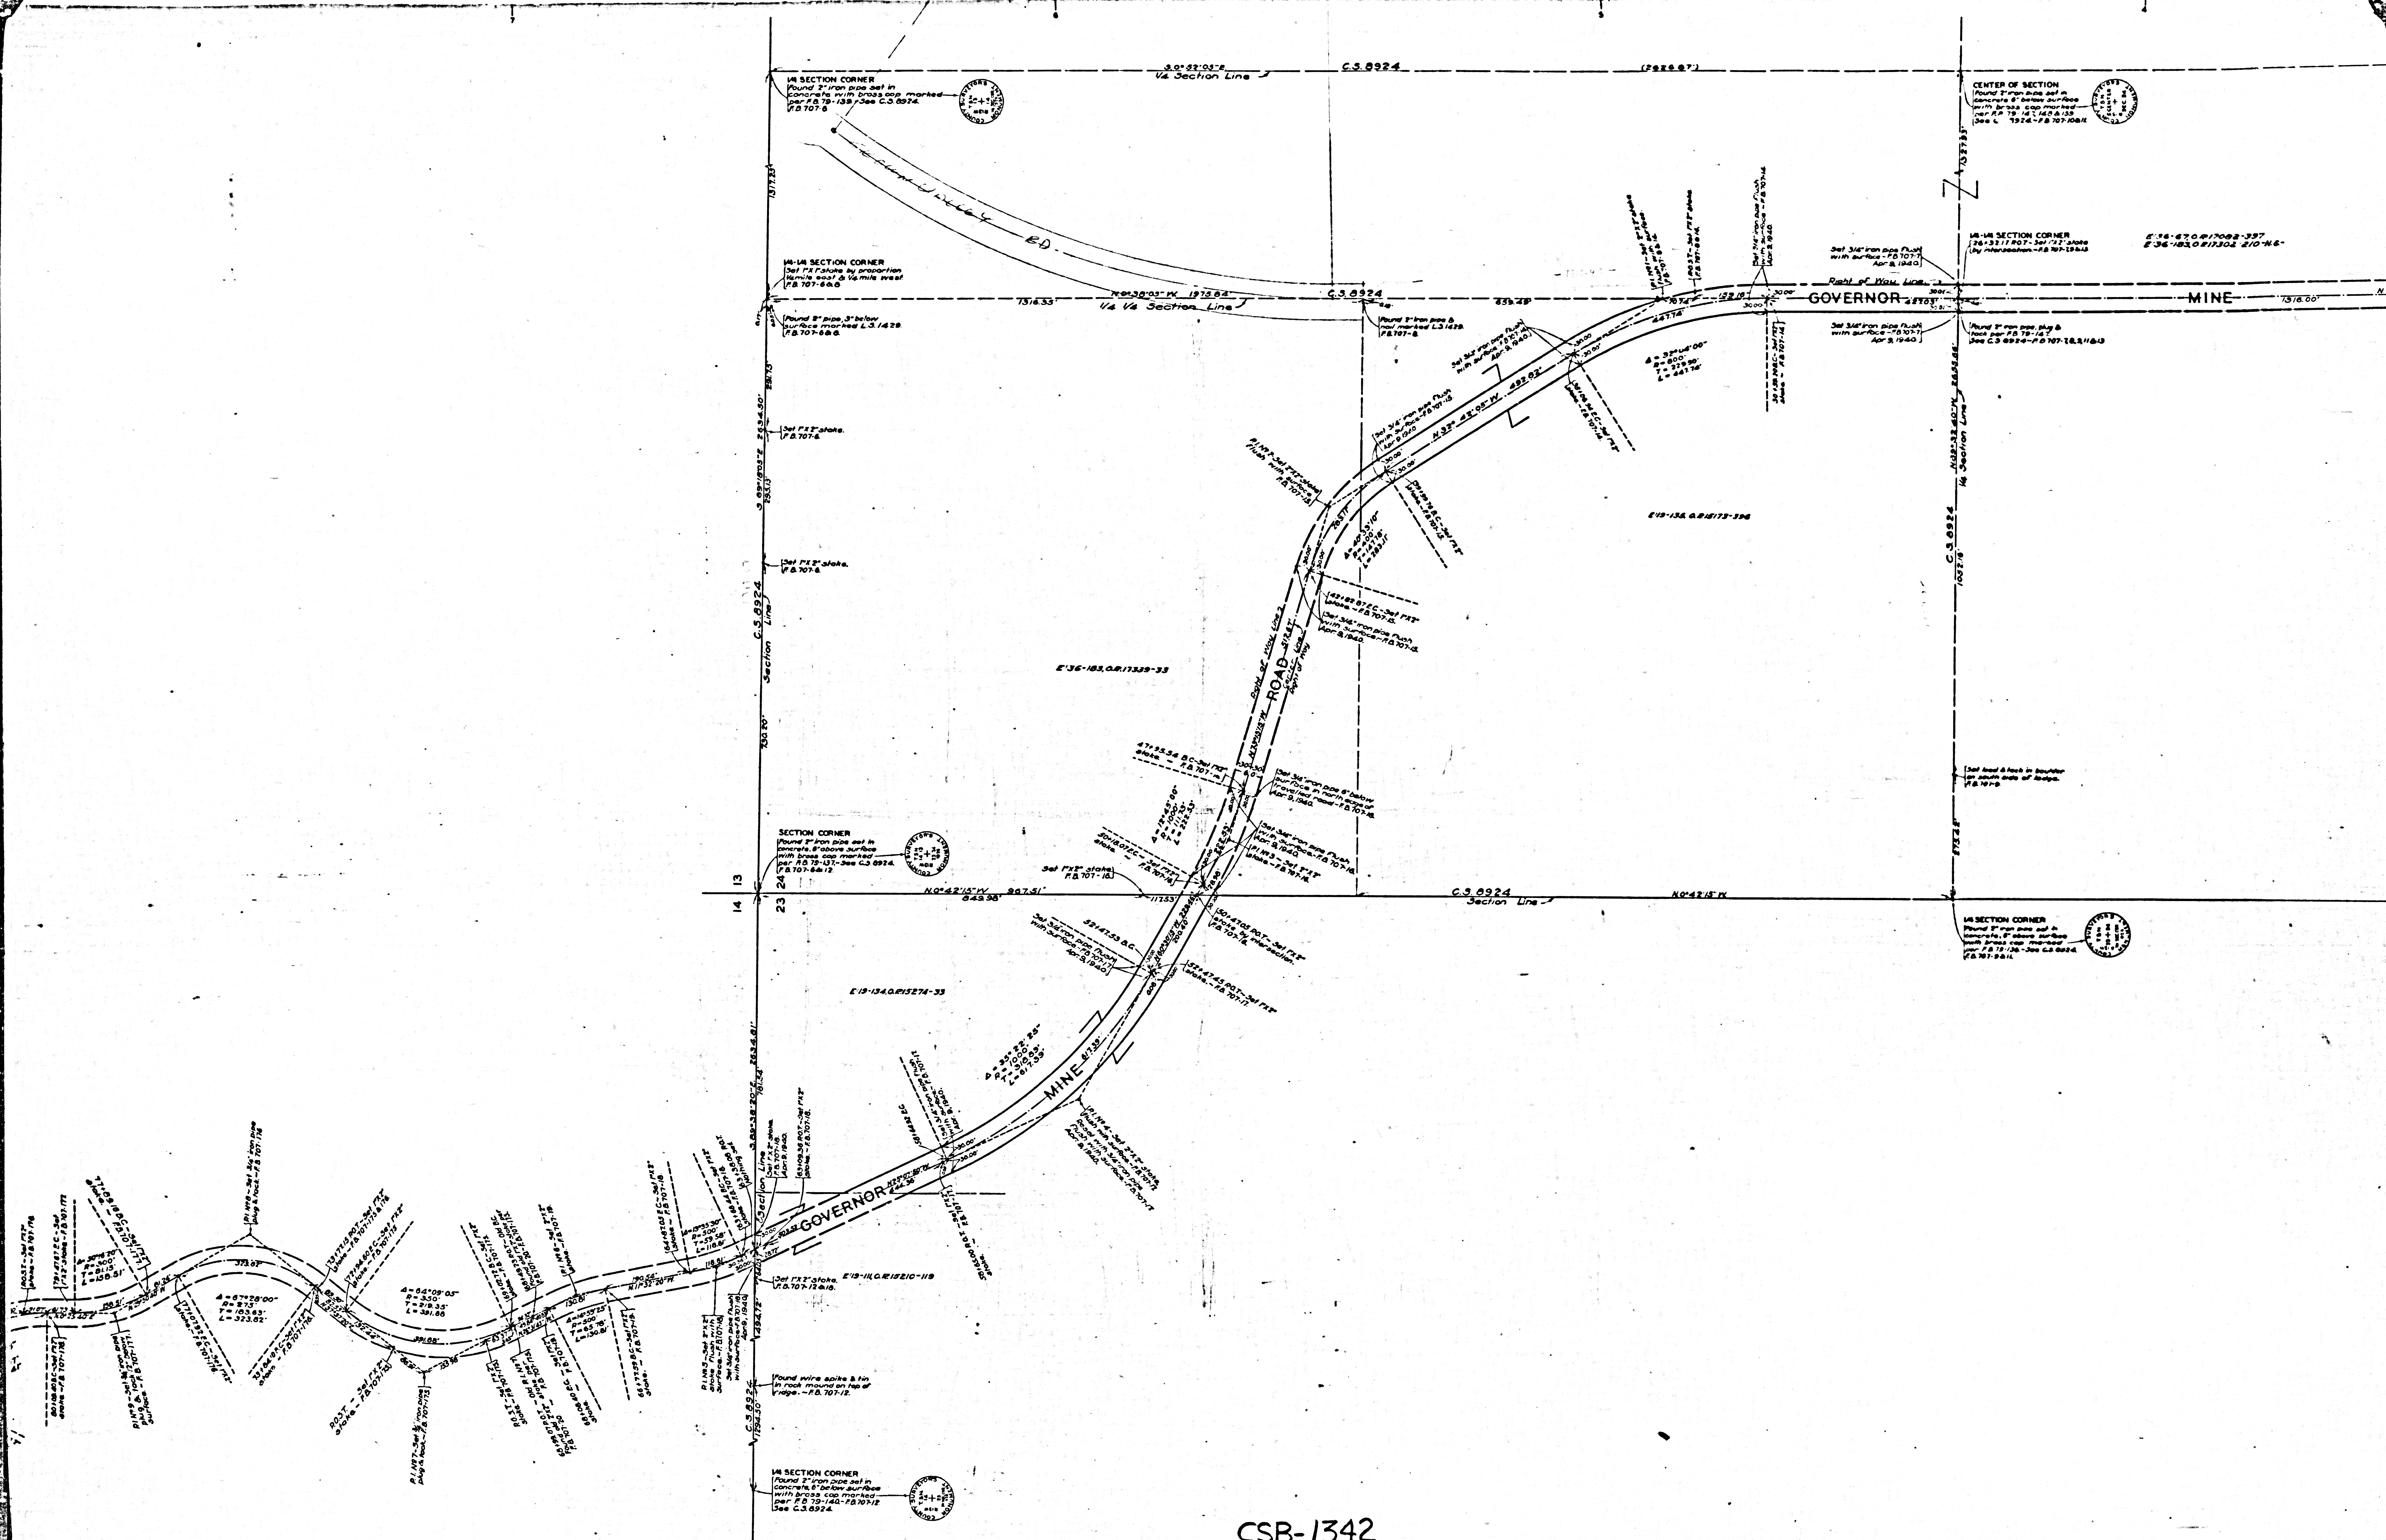

CSB-1342
A2 0FA3

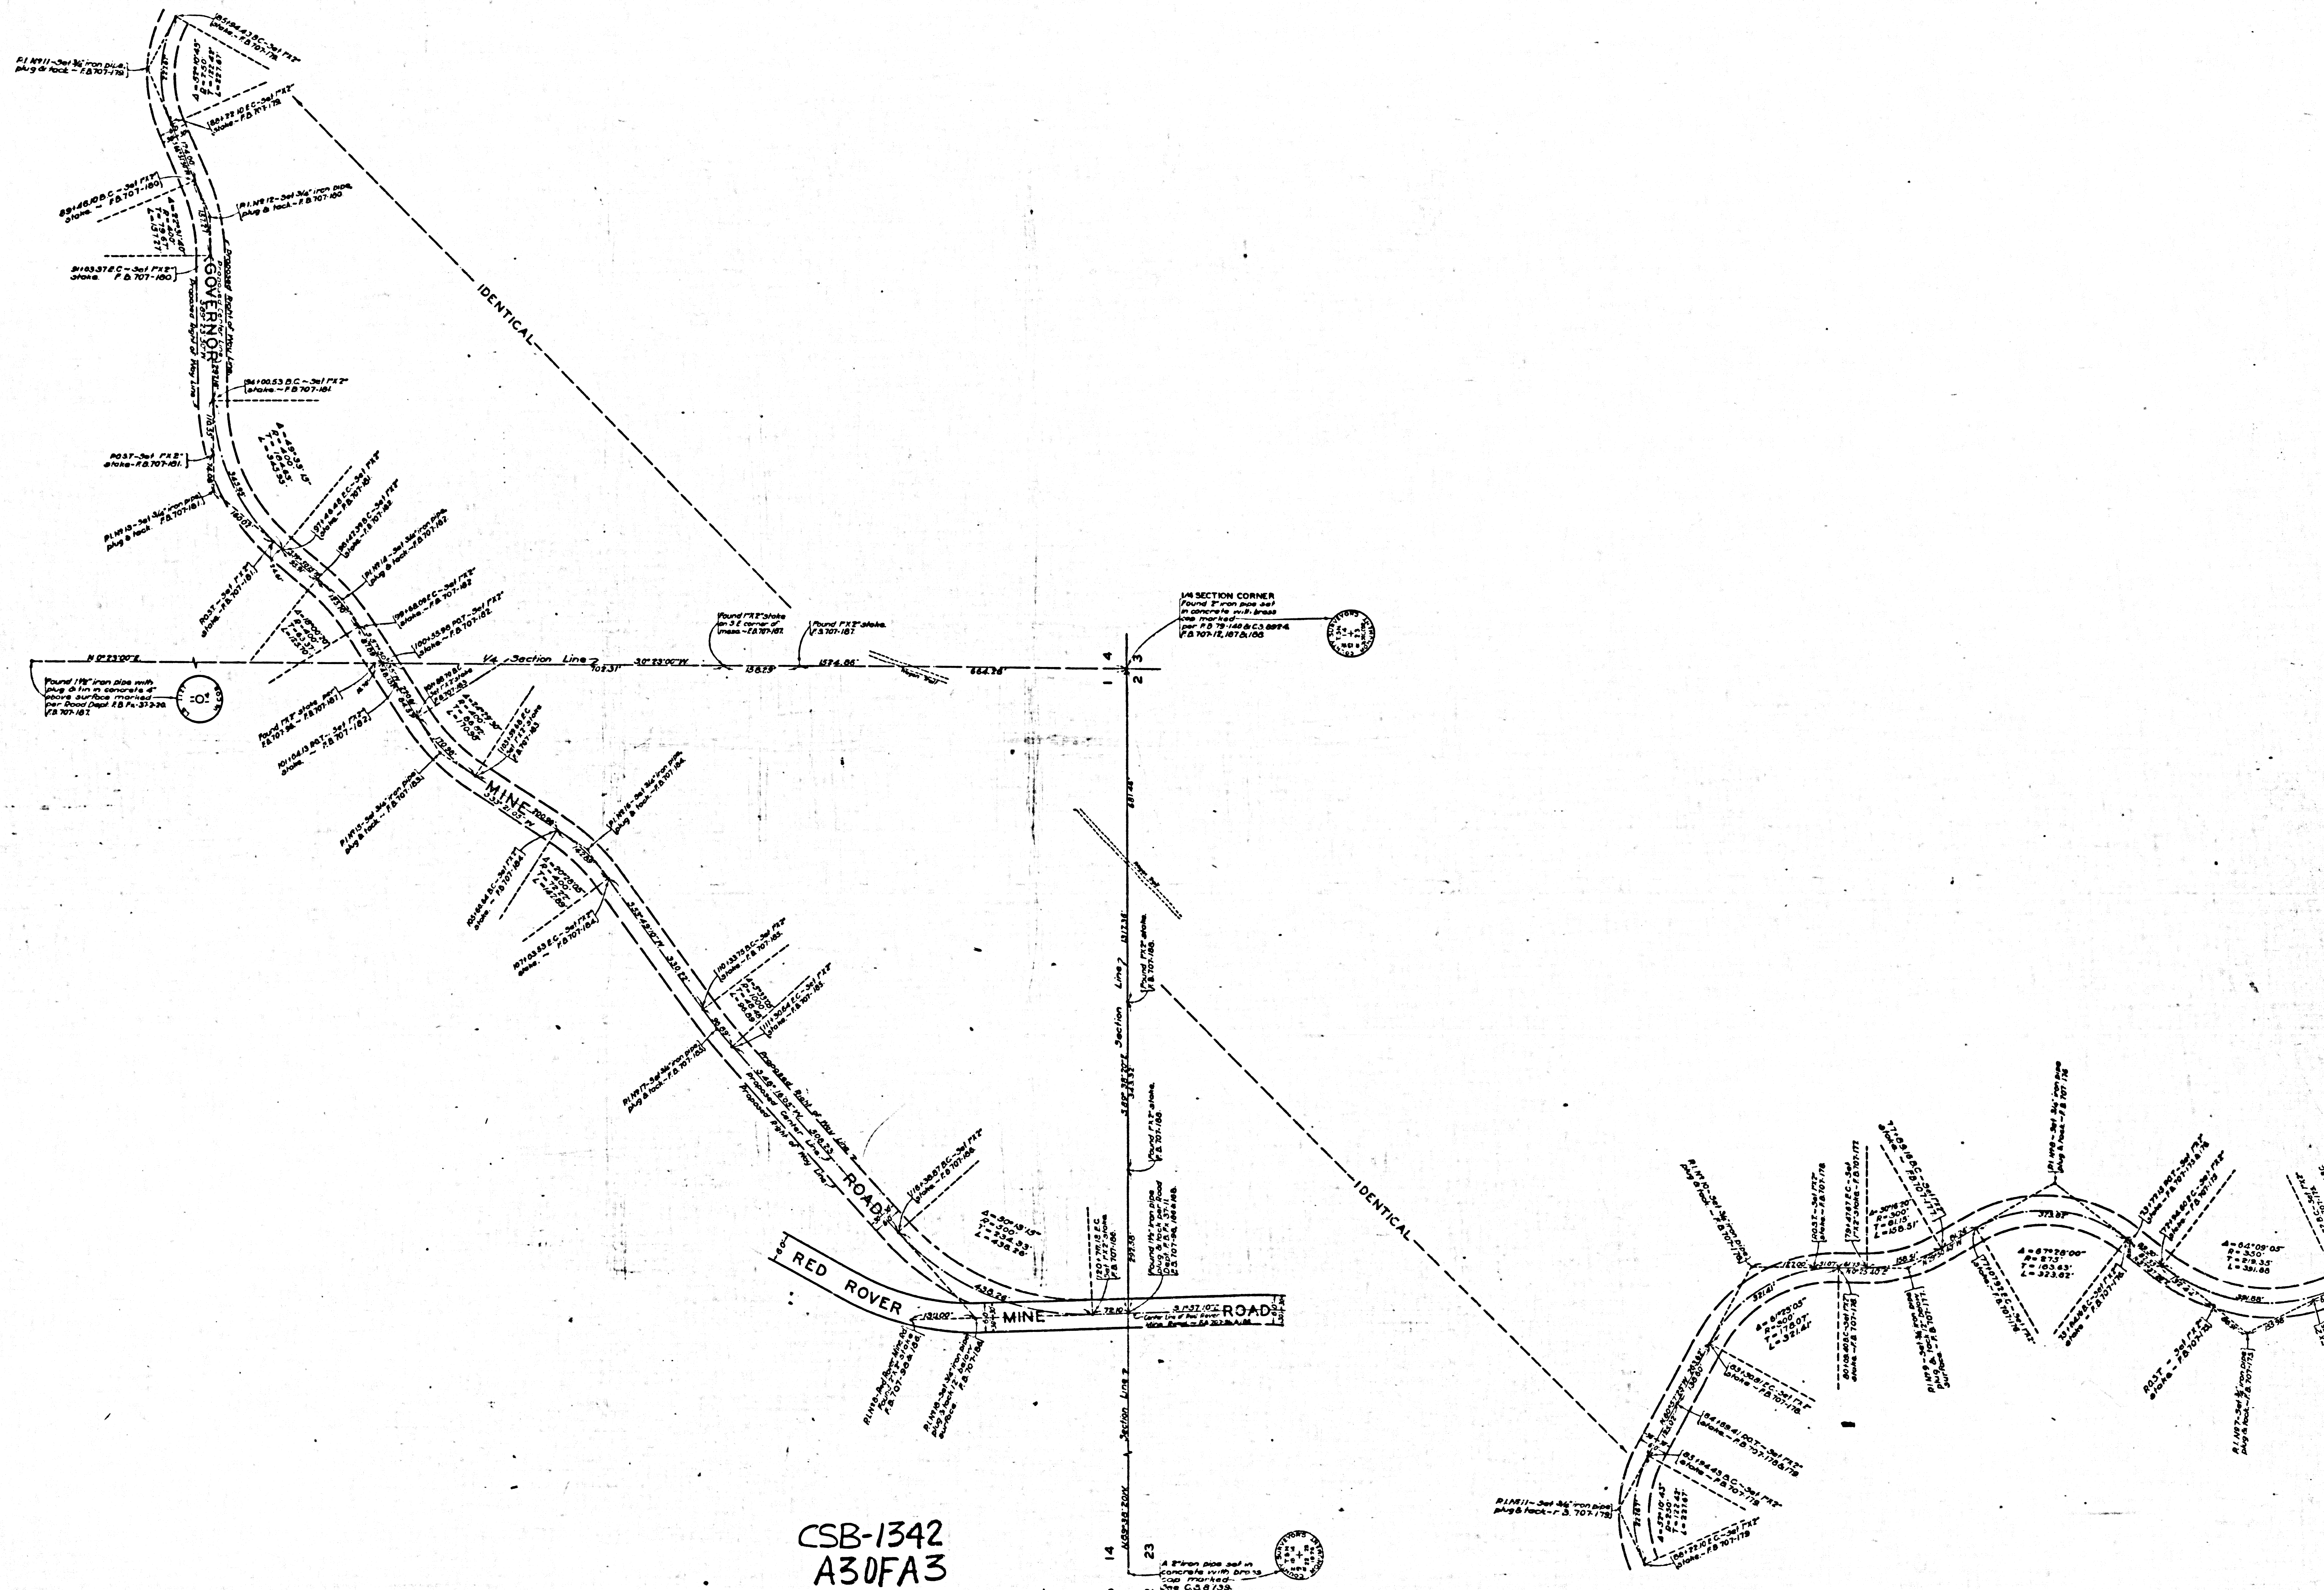

CSB-1342
A30FA3