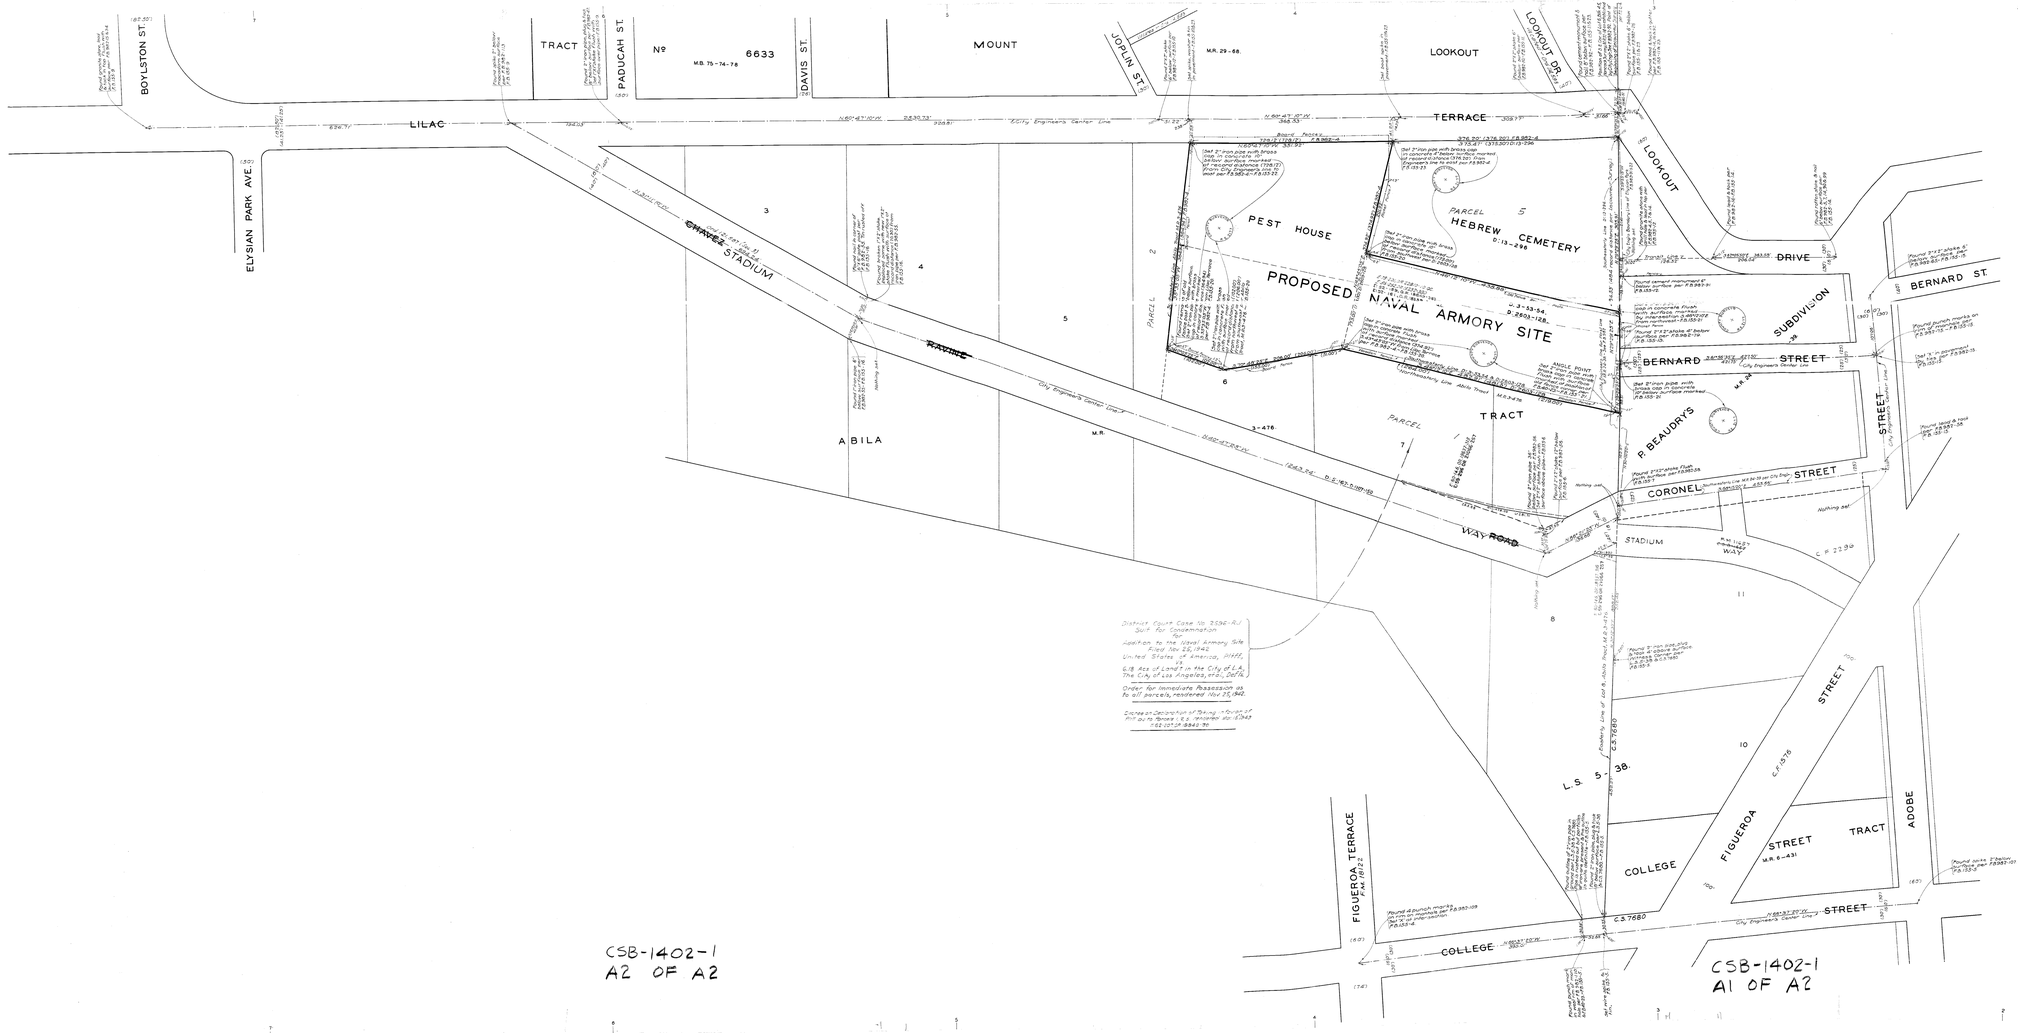

CSB-1402-1
A2 OF A2

CSB-1402-1
A1 OF A2

MAP OF
NAVAL ARMORY SITE
IN
CHAVEZ RAVINE
IN
LOS ANGELES COUNTY, CALIFORNIA

COUNTY SURVEYORS MAP Nº B-1402
SHEET Nº 1 OF 3 SHEETS

SCALE:-1 INCH = 50 FT.

JOB NUMBER 8214

ALFRED JONES-COUNTY SURVEYOR
SURVEYED MARCH 1938

SURVEYED UNDER INSTRUCTIONS OF THE BOARD OF SUPERVISORS PER ORDER DATED FEBRUARY 8, 1938.
BEARINGS ARE BASED ON THE BEARING OF THE CENTER LINE OF COLLEGE STREET AS SHOWN ON C.S.7680

F.B.153-1-23

FIELD WORK BY.....H.F. EVANS
OFFICE WORK BY.....D.A.WHITE
CHECKED BY.....A.A.ROESER

INDEX ⊕

FOR TOPOGRAPHIC MAP SEE C.S.B-1402 SHEETS 2 & 3