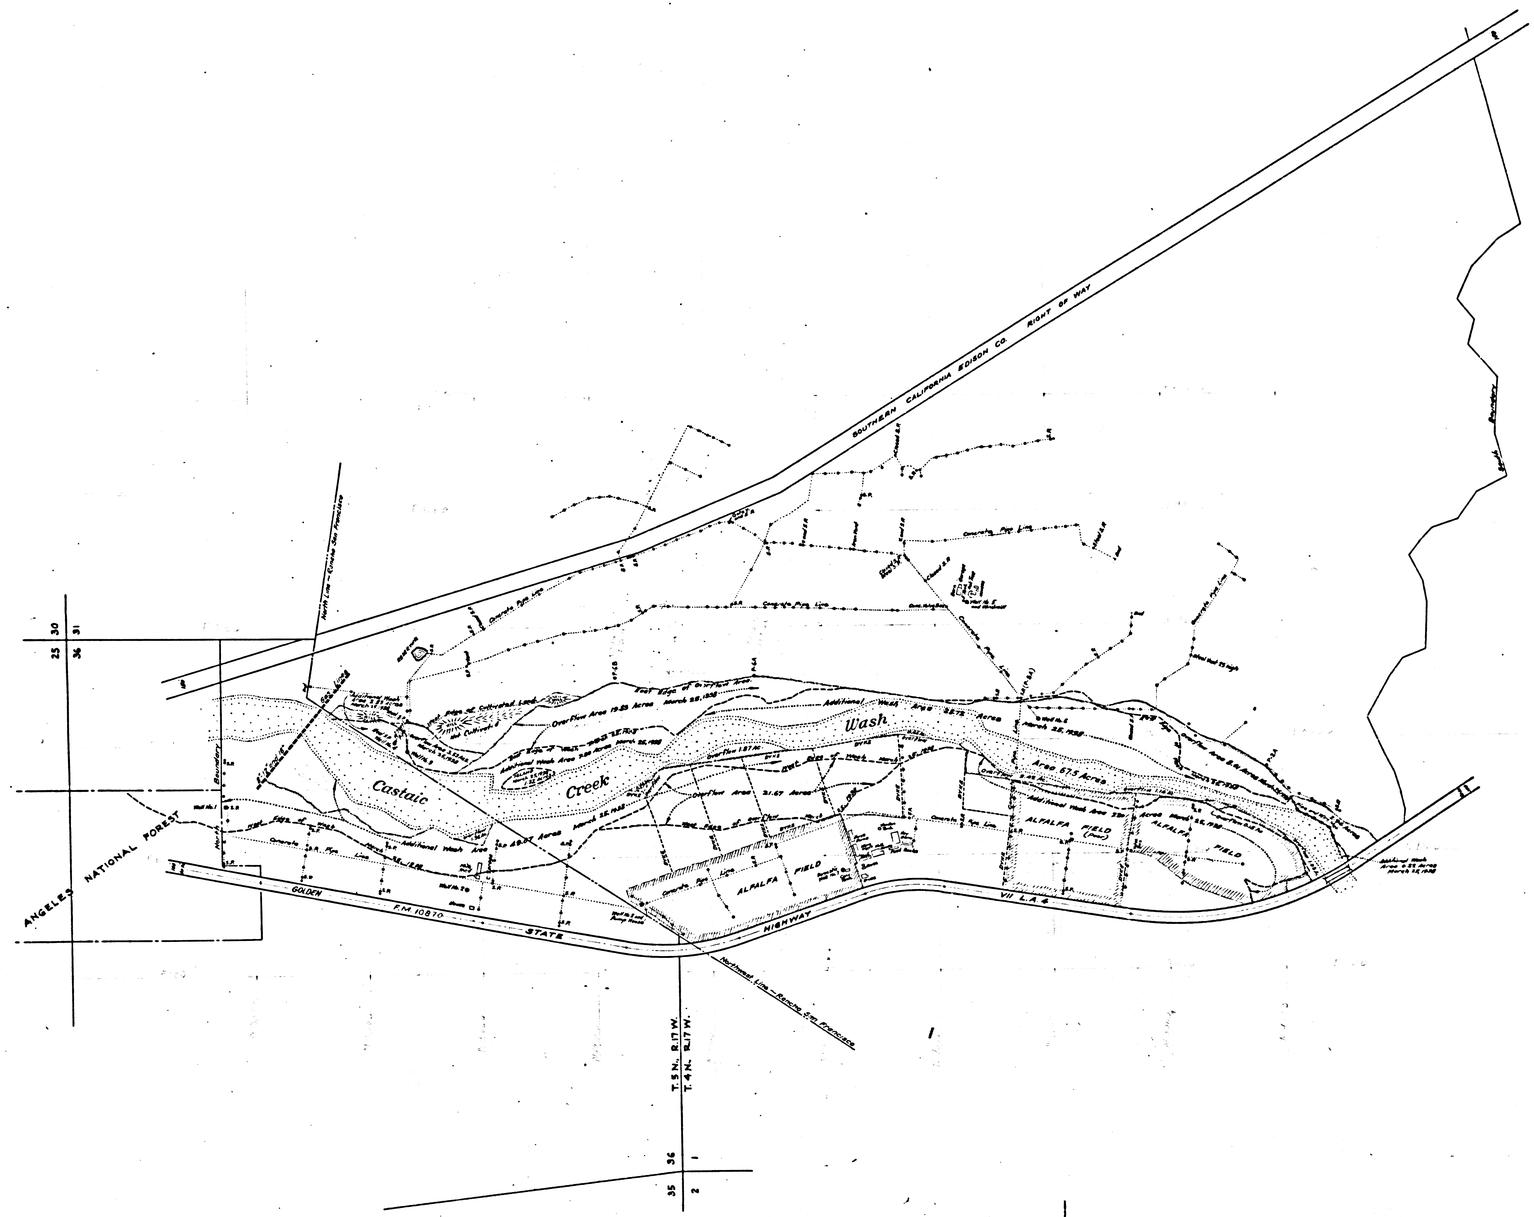


MAP OF
A PORTION OF
THE
WAYSIDE HONOR ~~FARM~~ RANCHO
DUNN RANCH JAIL FARM SITE
SHOWING LOCATION OF
CASTAIC CREEK AND IMPROVEMENTS

COUNTY SURVEYORS MAP Nº B-1403
SCALE: 1 INCH = 400 FT.

JOB Nº 4332

ALFRED JONES ~ COUNTY SURVEYOR
SURVEYED OCTOBER. 1937

SURVEYED UNDER INSTRUCTIONS OF THE
BOARD OF SUPERVISORS PER ORDER
DATED OCTOBER 6. 1937

F. B. 732-5-62

FIELD WORK BY..... F. C. HOWARD
OFFICE WORK BY..... A. E. TIMMONS
CHECKED BY.....C. V. CRUMLEY
L. K. FREEMAN *Index #63 577*

*Revised to March 25, 1938*

LEGEND
S.P. = Stand Pipes.
= Irrigation Valves.

*Negative of this map (showing location of Castaic Creek prior to storm of March 1938) filed in Blue Print Dept. as Negative No. 331.*

CSB-1403
A1 OF A1