


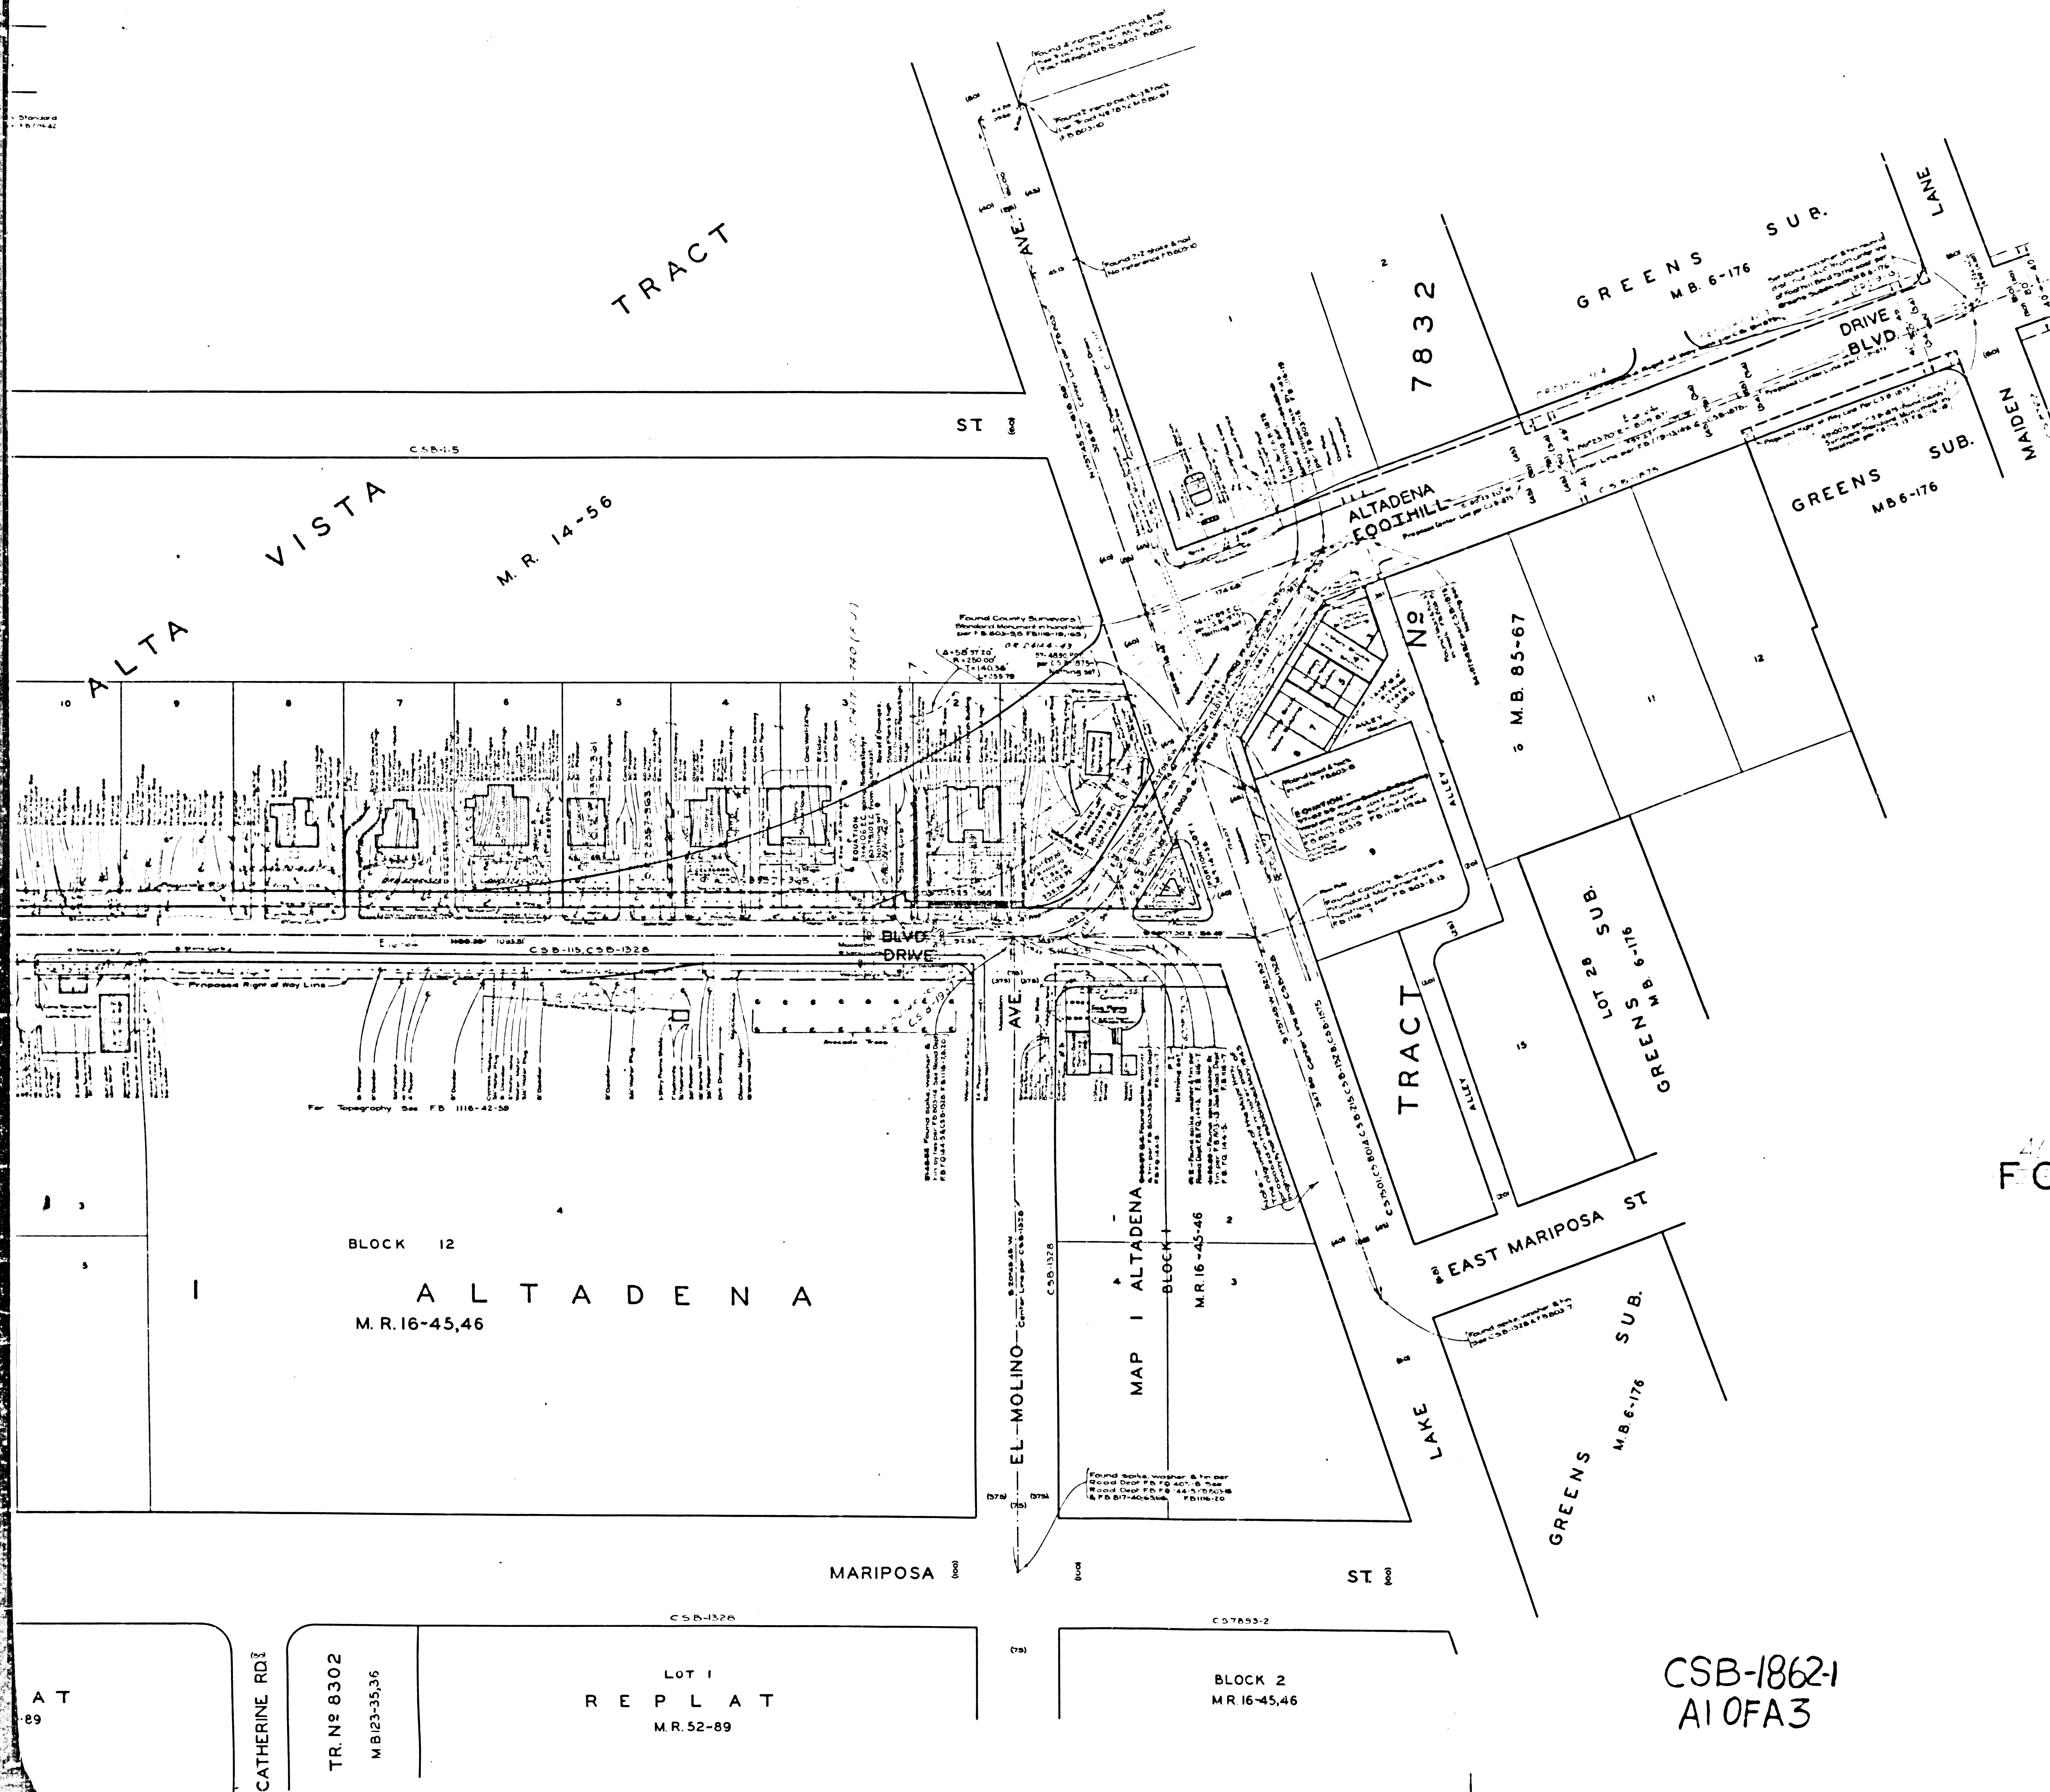

COUNTY OF LOS ANGELES
MAP OF
FOOTHILL BOULEVARD
FROM
LAKE AVENUE
TO
WINDSOR AVENUE
COUNTY SURVEYORS MAP N^o B-1862
SHEET N^o 1 OF 2 SHEETS
SCALE - 1 INCH = 50 FT

JOB NUMBER 8365
ALFRED JONES - COUNTY SURVEYOR
SURVEYED NOV 1943 TO MAY 1944.
SURVEYED UNDER INSTRUCTIONS OF THE
BOARD OF SUPERVISORS PER ORDER DATED
JULY 20, 1943.
BEARINGS ARE BASED ON THE LOS ANGELES
COUNTY COORDINATE SYSTEM, LAMBERT GAD,
CENTRAL MERIDIAN 118° 20' WEST SEC 5 9423.
F.B. 1116 - 2-134.
FIELD WORK BY R. L. WILLEY
C. V. CRUMLEY
D. M. FINLEY
OFFICE WORK BY K. R. M. SPHERSON
R. W. M. ALLISTER
CHECKED BY D. M. FINLEY

CSB-1862-1
A10FA3

N² 7074

86-9

C.S.B-115

ST.

AVE.

TRACT N² 777
M.B. 16-53

SUB.

BLOCK B

TRACT

ARNOLD
LOT A
AND
MR. 59-57

BURGER

BLOCK A

M.B. 177

ST.

AVE.

Found County Surveyors Standard
Monument in handhole per FB 1118-12.

Found County Surveyors Standard
Monument in handhole per FB 1118-12.
Found FB 803-82 FB 1118-12.

N²
M.B. 21-95

1839

ST-JAMES

PLACE

JEWETTS
SUBDIVISION

M.R. 5-176

PORTION OF LOT 4

Found lead & tack per FB 779-122
Road Dept. FB 779-122

SANTA ROSA

ST.

ALTA
VISTA

BLVD.
DRIVE

AVE.

TRACT

N²
M.B. 247-23,24

































BLOCK 24
MAP I
ALTADENA
M.R. 16-45,46

BLOCK 13
MAP I
ALTADENA
M.R. 16-45,46

BLOCK 1
MAP I
ALTADENA
M.R. 16-45

ST.

MARIPOSA

ST.

MARIPOSA

ST.

BLOCK 23

MAP I

ALTADENA

BLOCK 14



M.R. 16-45,46

CSB-1962-1
A2 OF A3

LOT A
REPLAT
MR 52-89

CATHERINE RDI

TR. N² 8302
M.B. 23-35,36

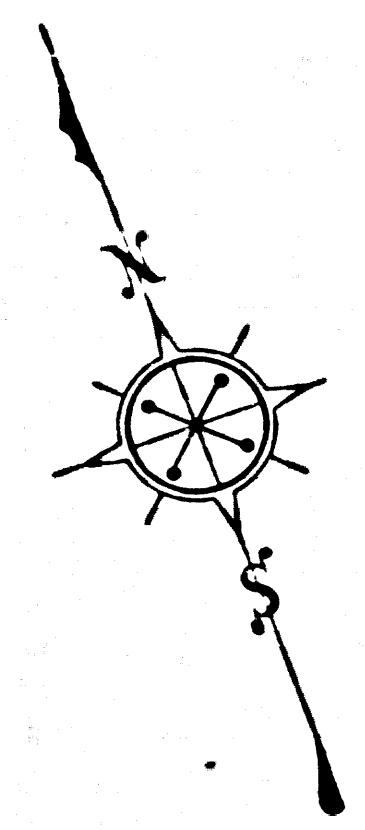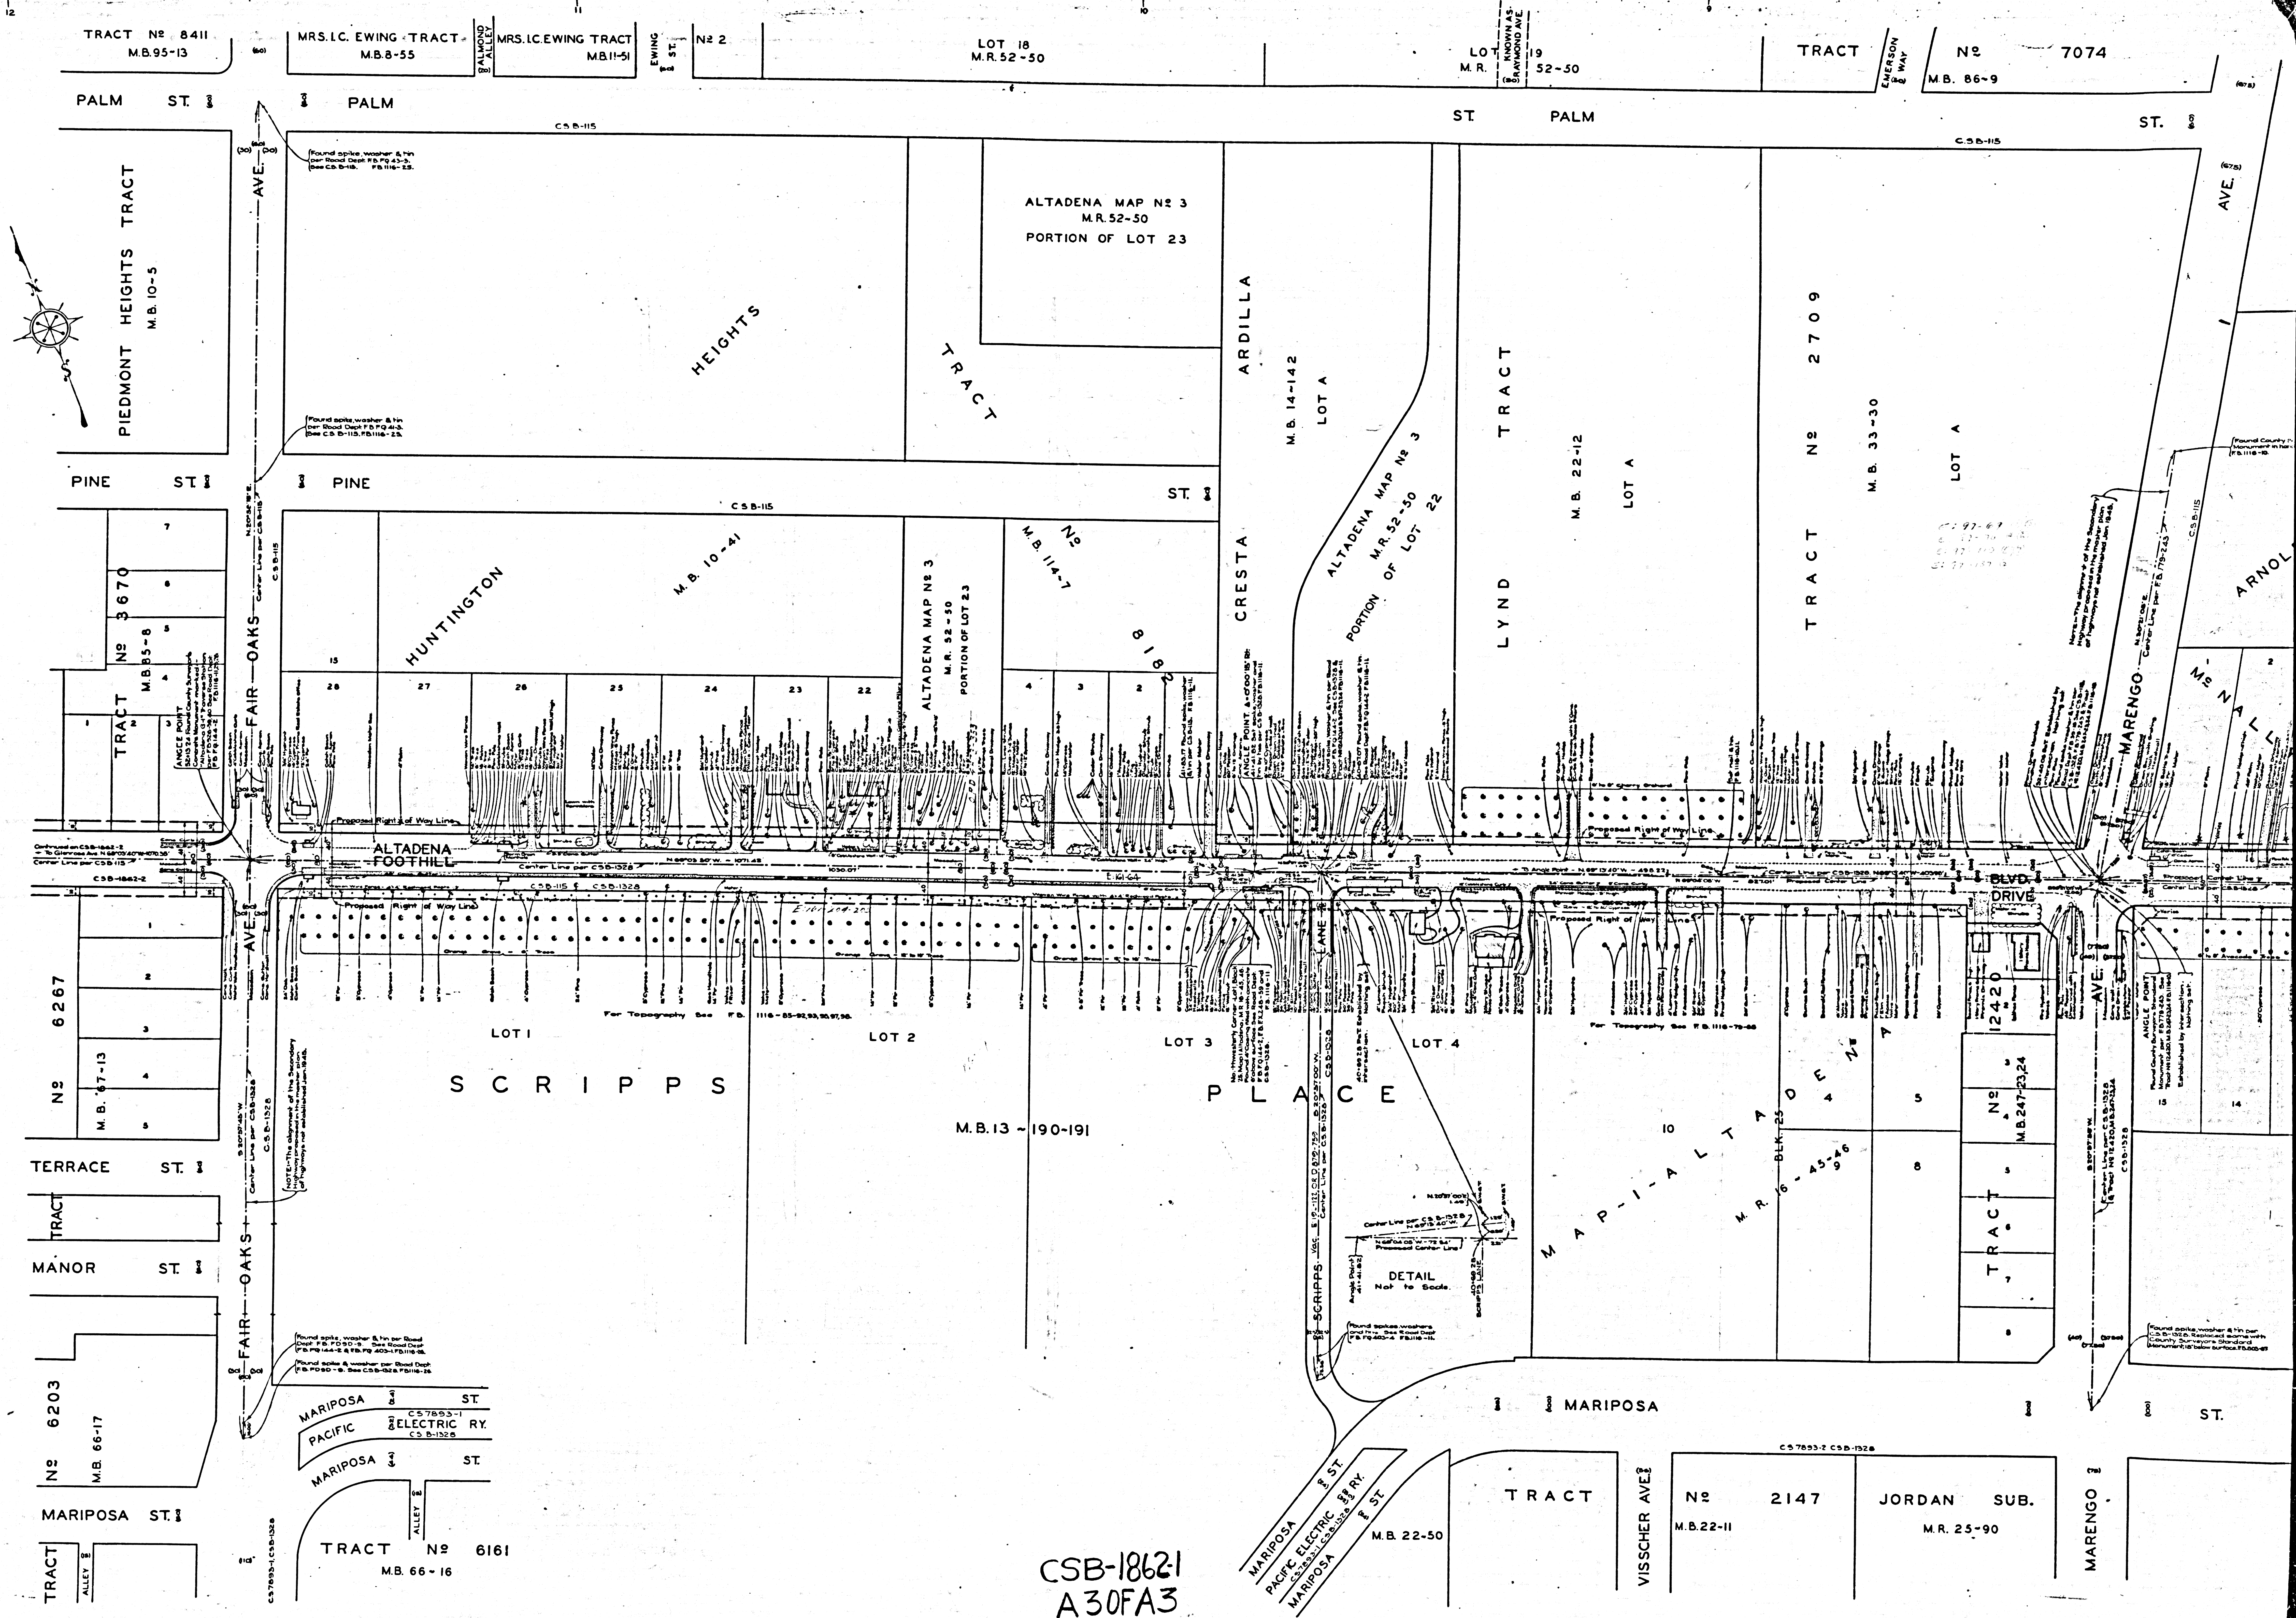

CSB-18621
A30FA3