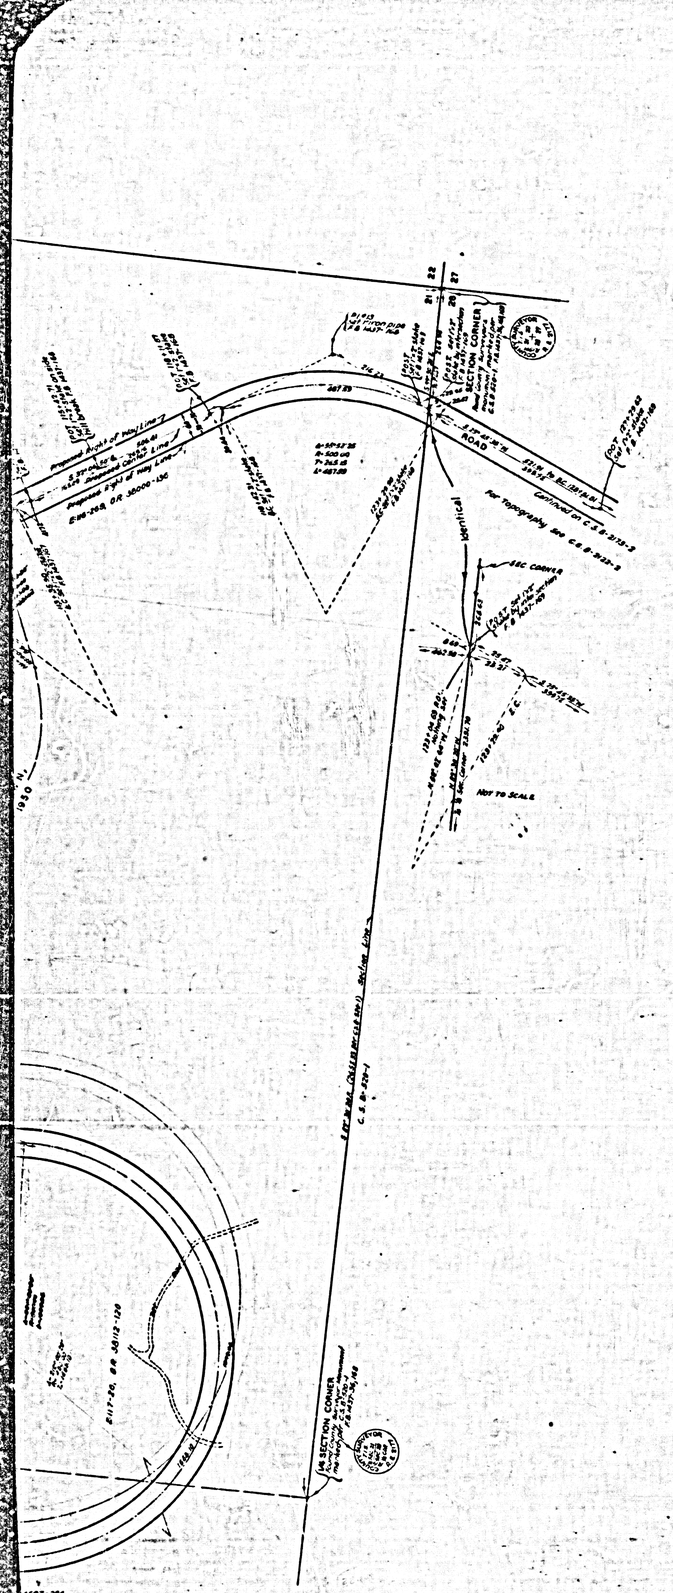

Proposed Right of Way Line
Existing Right of Way Line
ENCINAL CANYON ROAD
Vertical
Not to Scale
Continued on C.S.B.-2123-2
For Topography See C.S.B.-2122-2
SECTION CORNER
1/4 SECTION CORNER
CLOSING CORNER
Set 1" I.P. in Mound of Stones
MARGINAL MAP
SCALE- 1 INCH = 100 FEET

N. E. 1/4

SECTION 21 T. 1 S. R. 19 W.

S. B. M.

N. W. 1/4

S. E. 1/4

S. W. 1/4

IDENTICAL

ENGINAL

CANYON

ROAD

Section Line (not surveyed)

Section Line

Found 3" iron pipe, plug and tag marked "L.S. 1023", set by C.W. Cook, for Indian Surveyor, R.S. 1437-192 See Note



NOTE: The only surveyed Survey in this area is not of sufficient extent to prove the section corners shown hereon as established and monumented by C.W. Cook, L.S. 1023.

ABANDONED BY, AND NEW LOCATION, AS SHOWN, JUNE 1950

ABANDONED BY COUNTY SURVEYOR

LOCATION BY

ORIGINAL ADOPTED

Proposed Right of Way Line




1/4 SECTION CORNER

SEC. CORNER

Hot to Scale

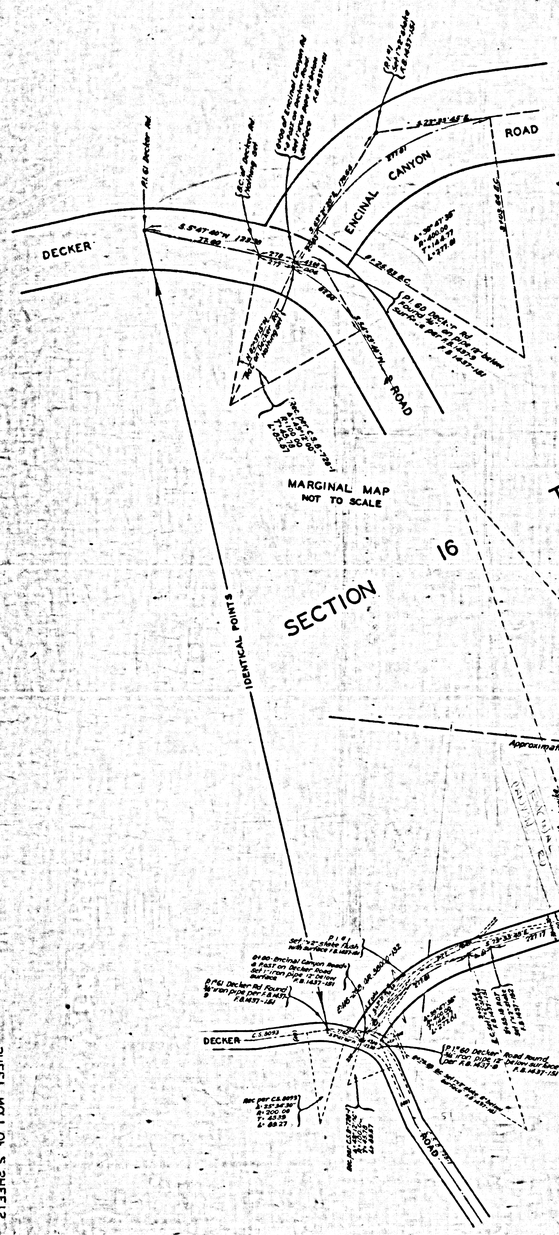
For Topography See C.S.B-2122-1

For Topography See C.S.B-2122-2

For Topography See C.S.B-2122

CSB-2173-1
A 2 OF A 3

COUNTY SURVEYORS MAP NO B-5113
SHEET NO 1 OF 2 SHEETS



COUNTY SURVEYORS MAP NO B-5113
SHEET NO 1 OF 2 SHEETS