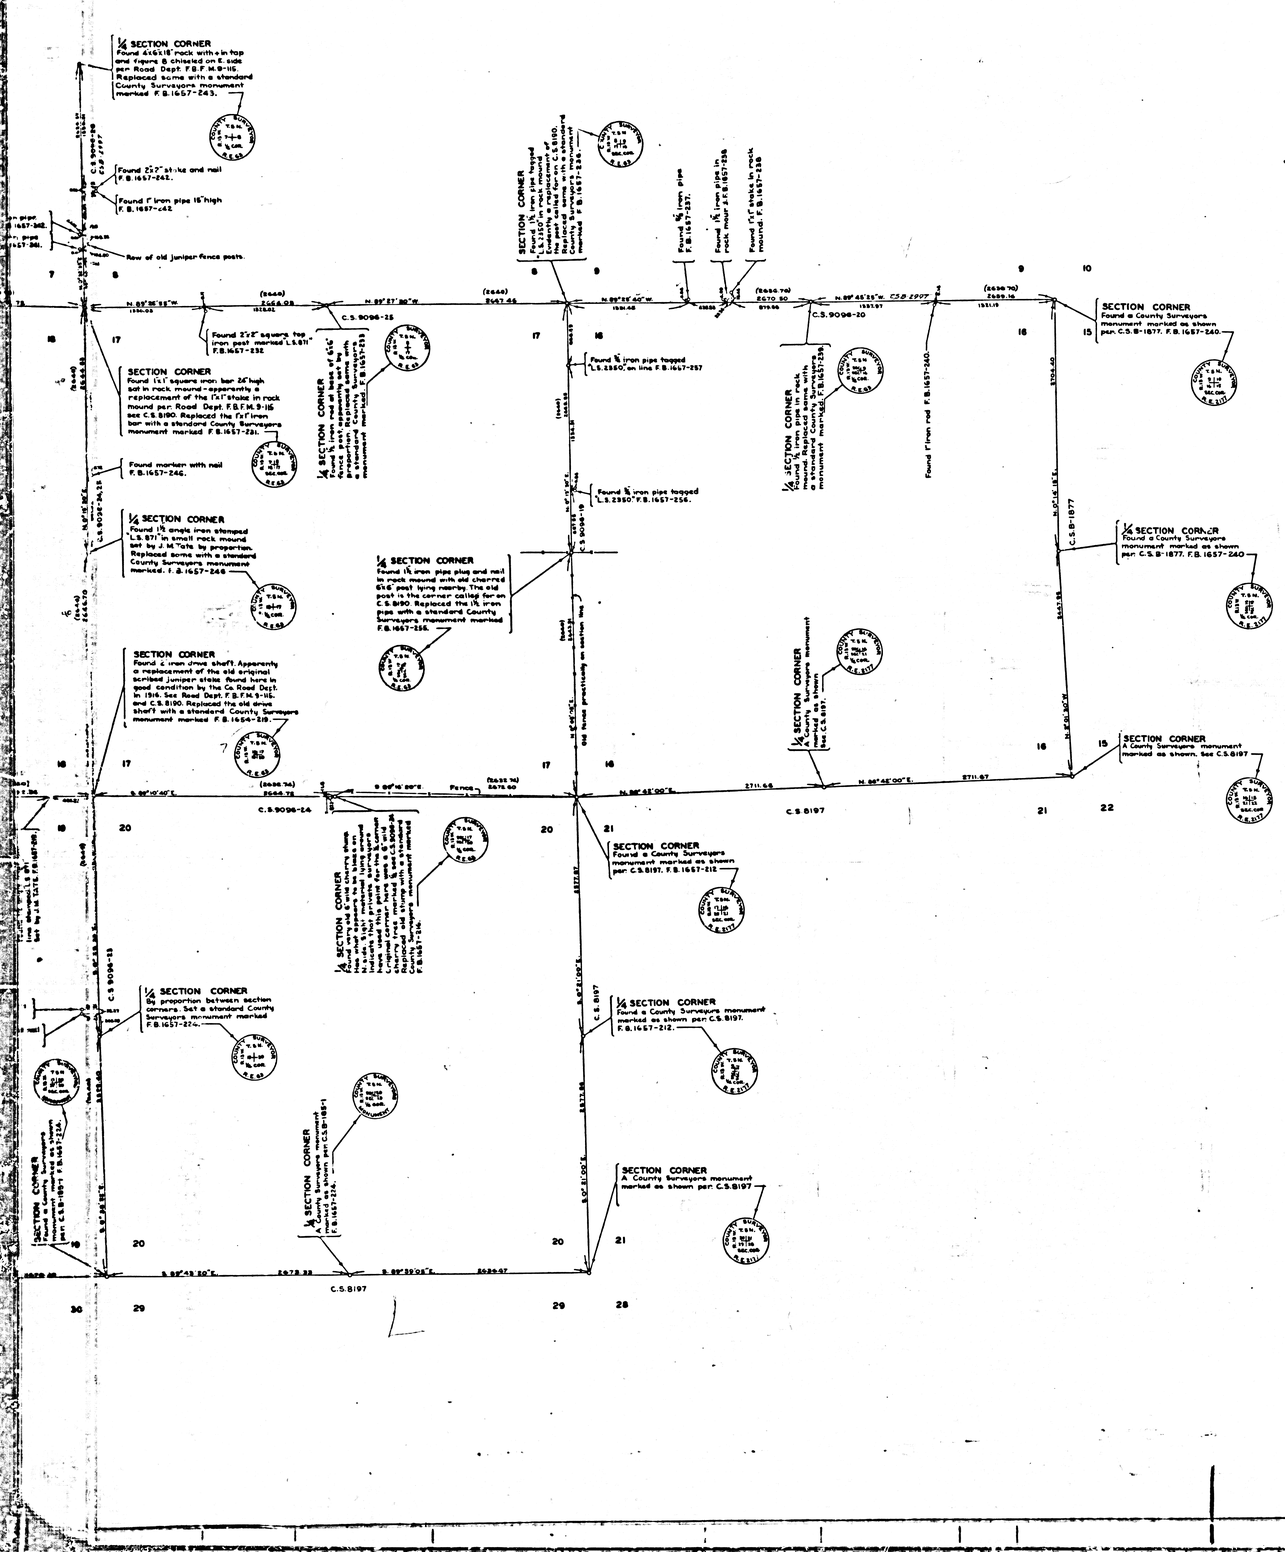

COUNTY OF LOS ANGELES

MAP OF

SECTIONS 16, 17, 18, 19 & 20

T. 5 N. - R. 13 W. S.B.M.

COUNTY SURVEYORS MAP NO. B-2485

SCALE: 1 INCH = 500 FT.

JOB NUMBER 4999

WILLIAM J. FOX-COUNTY SURVEYOR
SURVEYED JUNE – OCT. 1953

BEARINGS ARE BASED ON THE BEARING OF OF THE WEST LINE OF SEC. 19, T. 5 N. – R. 13 W. AS SHOWN ON C.S.B-900-1

F.B. 1657-211-258

FIELD WORK BY. R.L.WILLEY
OFFICE WORK BY K.R.MCPHERSON
CHECKED BY K.R.MCPHERSON

INDEX 64

CSB-2465
A1 OF A2

COUNTY SURVEYORS MAP NO. B-2485

COUNTY SURVEYORS MAP NO B-2405

COUNTY SURVEYOR'S MAP NO B-2405

CSB-2465
A2 OF A2