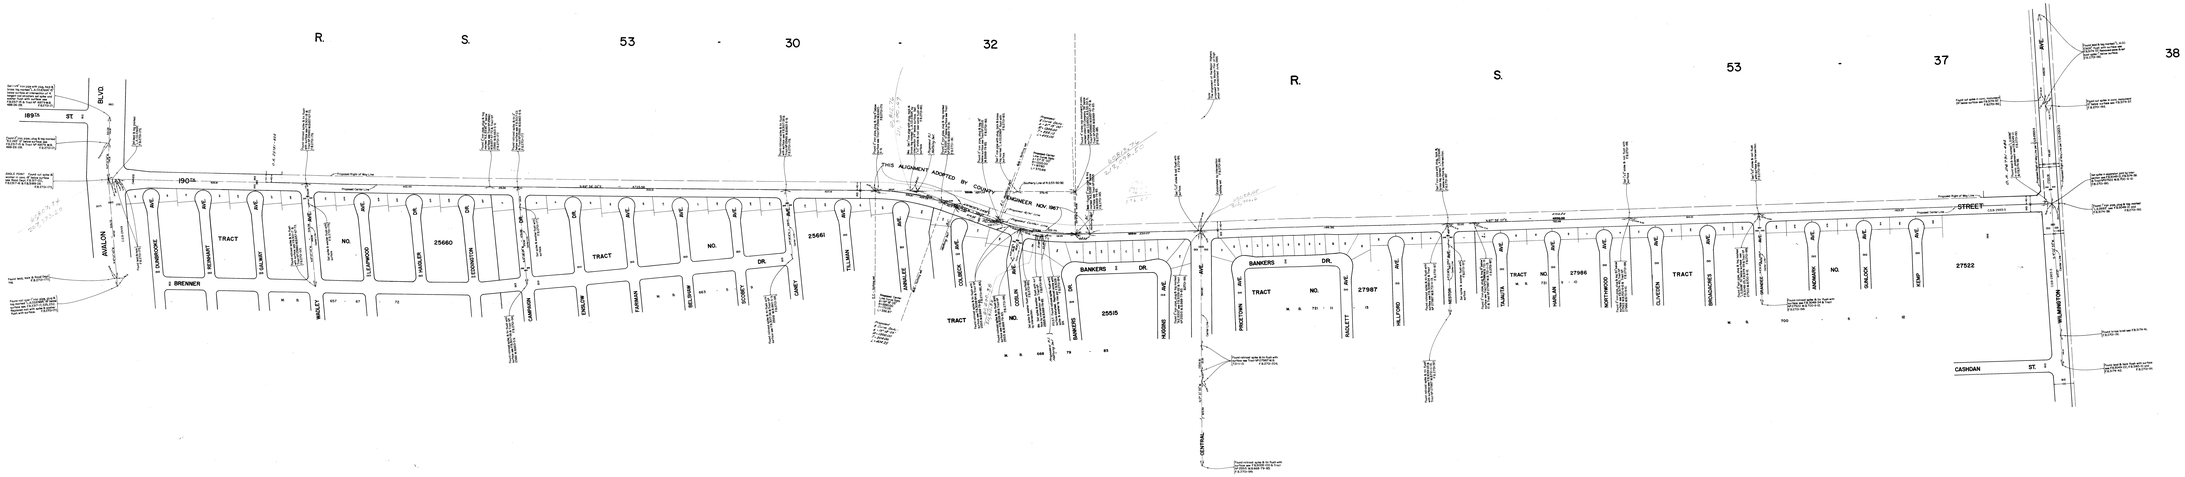

COUNTY OF LOS ANGELES
MAP OF
190TH STREET
FROM
WILMINGTON AVENUE
TO
AVALON BLVD.

COUNTY SURVEYOR'S MAP NO. B-3003
SCALE:- 1 INCH = 100 FT.

JOB NUMBER CC96.59

JOHN A. LAMBIE - COUNTY ENGINEER
SURVEYED 1960

SURVEYED ON REQUEST OF THE REGIONAL PLANNING COMMISSION DATED JAN. 31, 1960 AND BY BOARD ORDER DATED JAN. 31, 1960

BEARINGS ARE BASED ON THE BEARING OF 190TH ST AS SHOWN ON CSB-2993-3

FILED:

FIELD WORK BY..... W. S. RICHARDS
OFFICE WORK BY..... J. J. EDWARDS
CHECKED BY..... M. OSHITA

1 OF 28

Proposed alignment between County and City limits has changed since B. Map. Now follows actual centerline as surveyed by City in accordance with I.S.C. resolution adopted August 21, 1962.

FILED: