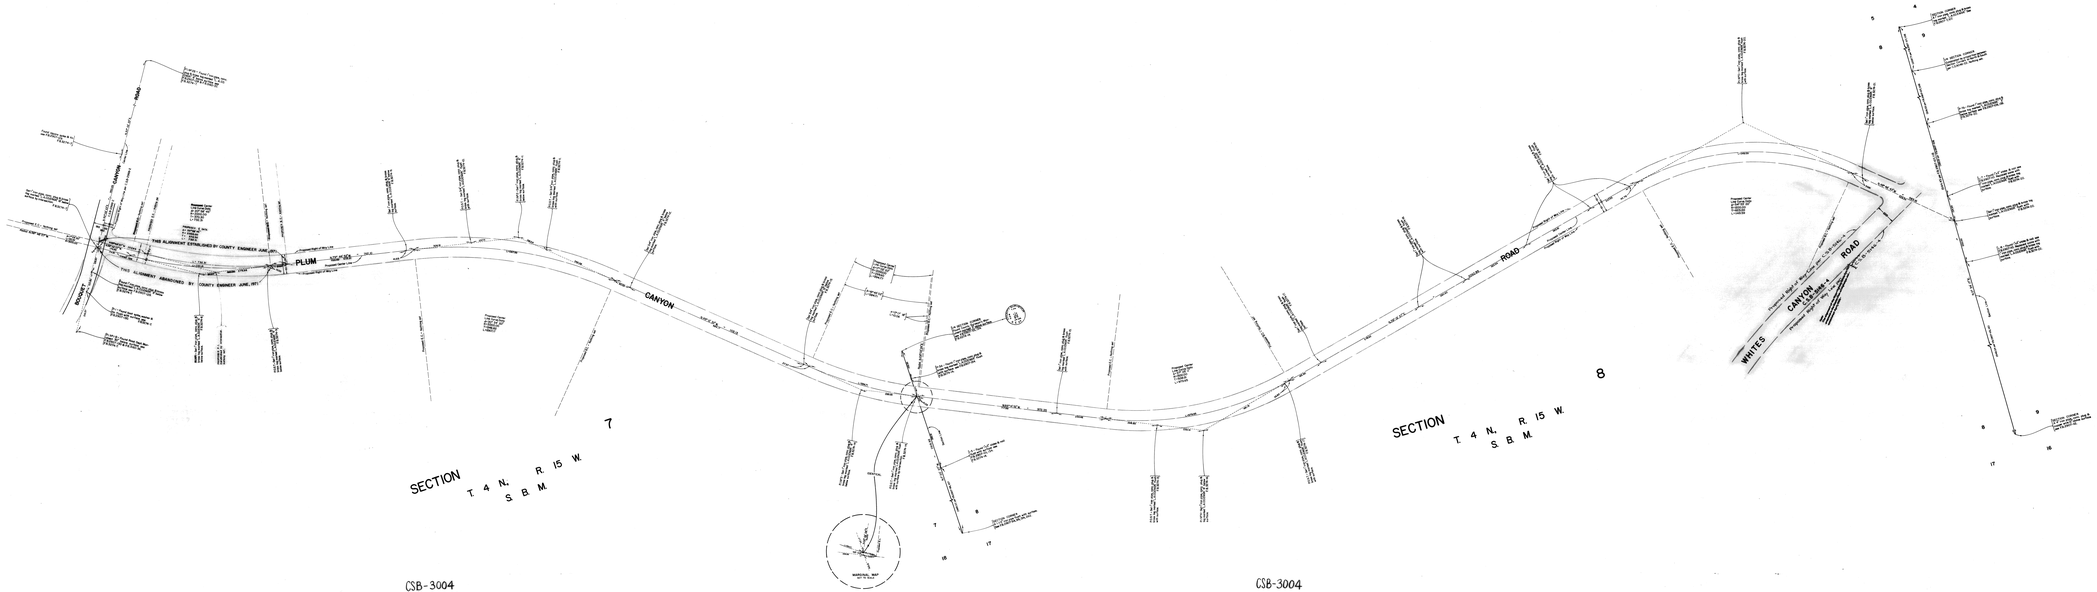

COUNTY OF LOS ANGELES
MAP OF
PLUM CANYON ROAD
FROM
EAST LINE SECTION 8, T. 4 N., R. 15 W., S.B.M.
TO
BOUQUET CANYON ROAD
COUNTY SURVEYOR'S MAP NO. B-3004
SCALE:- 1 INCH = 100 FT.

JOB NUMBER [redacted]

JOHN A. LAMBIE - COUNTY ENGINEER
SURVEYED 1957

SURVEYED ON MONUMENTS OF THE PRESENT PLANNED CONVERSION MAP OF SO. TR. (OR) (RD) ACKN. BY LETTER DATED NOV. 14, 1961 AND BY BOARD ORDER DATED DEC. 5, 1961. BEARINGS ARE BASED ON THE BEARING OF BOUQUET CANYON RD. AS SHOWN ON C.S.B.-3004.

F.B. 5274-5-22

FIELD WORK BY ..... S.L. BURKHOLDER
OFFICE WORK BY ..... J.J. EDWARDS
CHECKED ..... D. S. BARR

L.M. 224-17

COORDINATES AT PRESENT PLANNED CONVERSION MAP OF SO. TR.
ORIGIN: T. 4 N., R. 15 W., S.B.M. X = 0 Y = 0

JOHN A. LAMBIE
COUNTY ENGINEER
By [illegible] DEPUTY