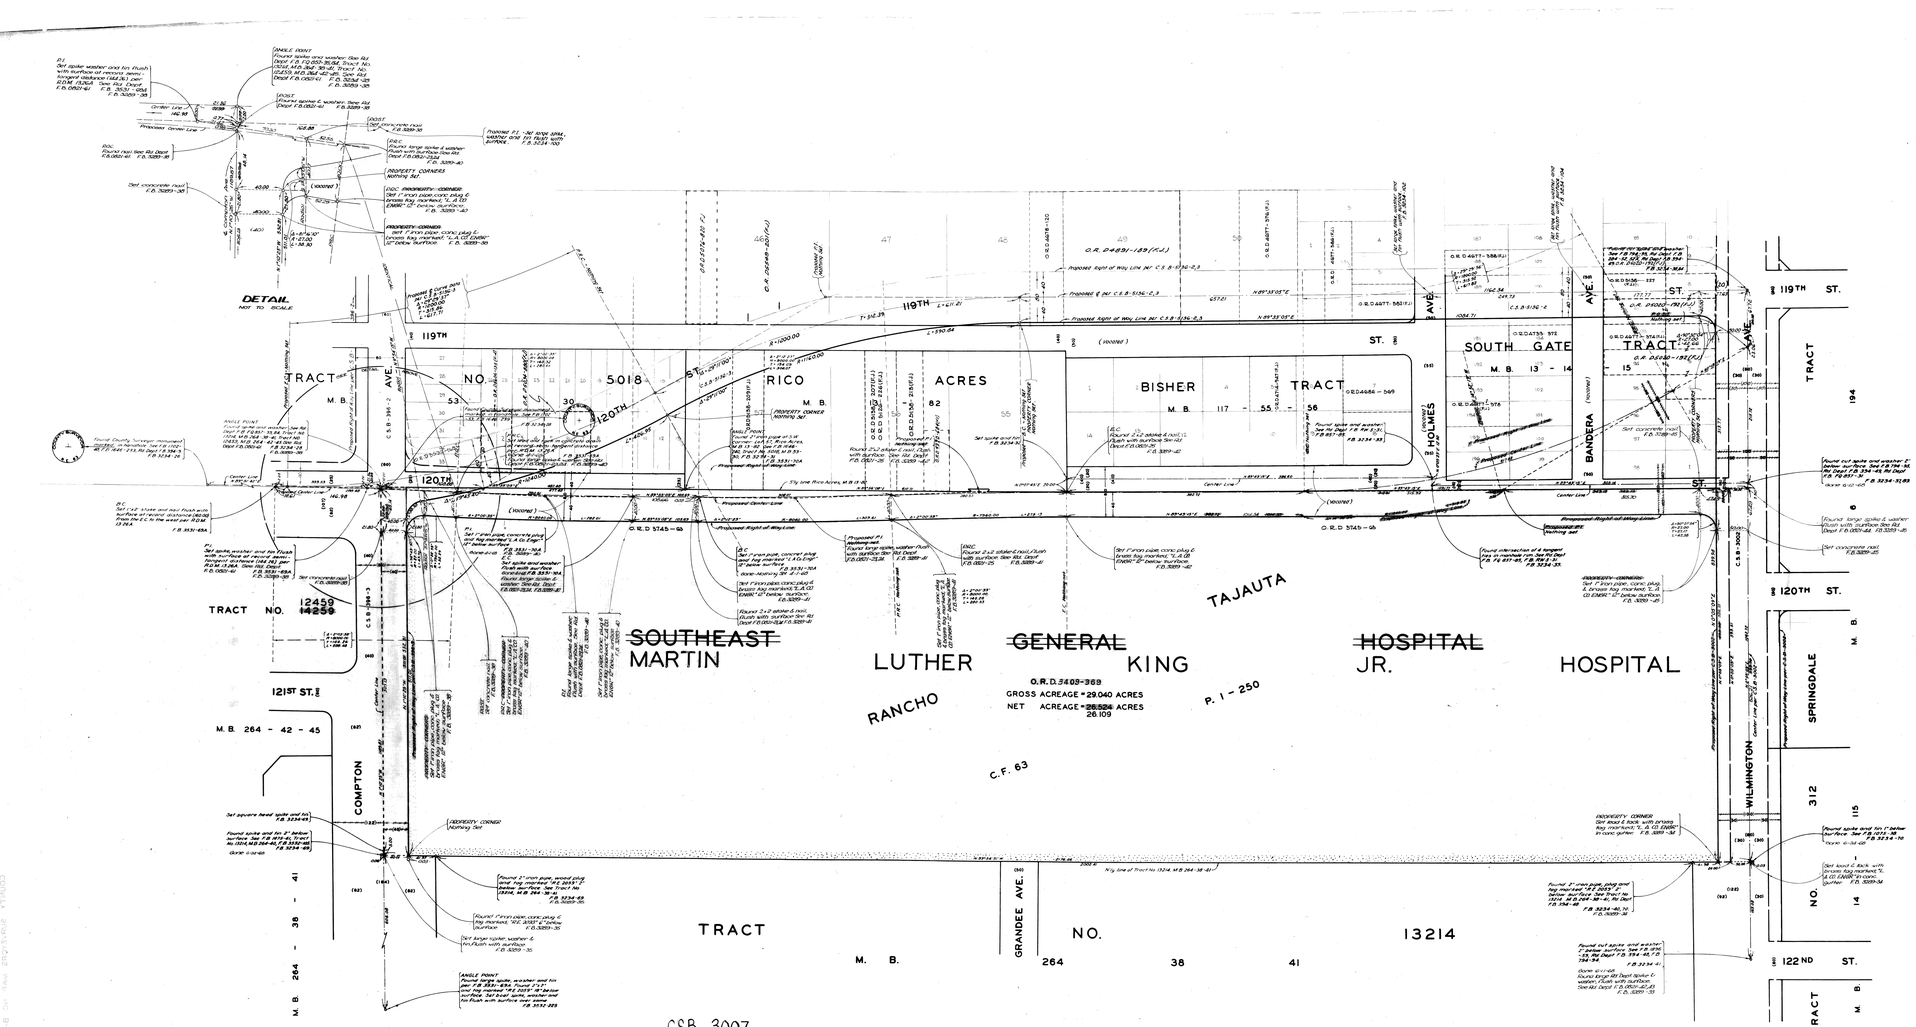
DETAIL
NOT TO SCALE
TRACT NO. 5018
M. B.
RICO ACRES
BISHER TRACT
M. B. 117 - 55 - 56
SOUTH GATE TRACT
M. B. 13 - 14
TRACT 194
SPRINGDALE
M. B.
NO. 312
115
14
TRACT NO. 12459
14259
M. B. 264 - 42 - 45
M. B. 264 - 38 - 41
TRACT NO. 13214
M. B. 264 38 41
119TH ST.
120TH ST.
121ST ST.
122ND ST.
AVE.
HOLMES
BANDERA
WILMINGTON
COMPTON
GRANDEE AVE.
~~SOUTHEAST~~ MARTIN LUTHER ~~GENERAL~~ KING ~~HOSPITAL~~ JR. HOSPITAL
RANCHO TAJAUTA
C.F. 63
P. 1 - 250
O.R.D. 5403-369
GROSS ACREAGE = 29.040 ACRES
NET ACREAGE = ~~26.524~~ ACRES
26.109
PROPERTY CORNER
Nothing Set
Proposed Right of Way Line
Proposed Center Line
Center Line
N'ly line of Tract No. 13214, M.B. 264-38-41
S'ly line Rico Acres, M.B. 13-14
Found Cut spike and washer for Dept. F.B. 3234-35
Found large spike & washer flush with surface Dept. F.B. 3531-35
Set concrete nail F.B. 3289-35
Set square head spike and tag F.B. 3234-49
Found spike and tag flush with surface Dept. F.B. 3234-46
Found 1" iron pipe, wood plug and tag marked "LS 3531" Dept. F.B. 3234-46, M.B. 264-38-41
Found 1" iron pipe, conc plug & tag marked "RE 3531" F.B. 3289-35
Set large spike, washer & tag flush with surface F.B. 3289-35
ANGLE POINT
Found large spike, washer and tag flush with surface F.B. 3531-49A, Found 1"x1" iron pipe marked "RE 3531" 8" below surface. Set 8x4 spike, washer and tag flush with surface F.B. 3531-49A
Found 1" iron pipe, conc plug & tag marked "RE 3531" 8" below surface F.B. 3289-35
Set 1" iron pipe, conc plug & tag marked "LS 3531" 8" below surface F.B. 3289-40
Found 2x2 stake & nail, flush with surface Dept. F.B. 3289-41
Found 2x2 stake & nail, flush with surface Dept. F.B. 3289-35
Found 1" iron pipe, conc plug & tag marked "LS 3531" 8" below surface F.B. 3289-40
Set 1" iron pipe, conc plug & tag marked "LS 3531" 8" below surface F.B. 3289-40
Found