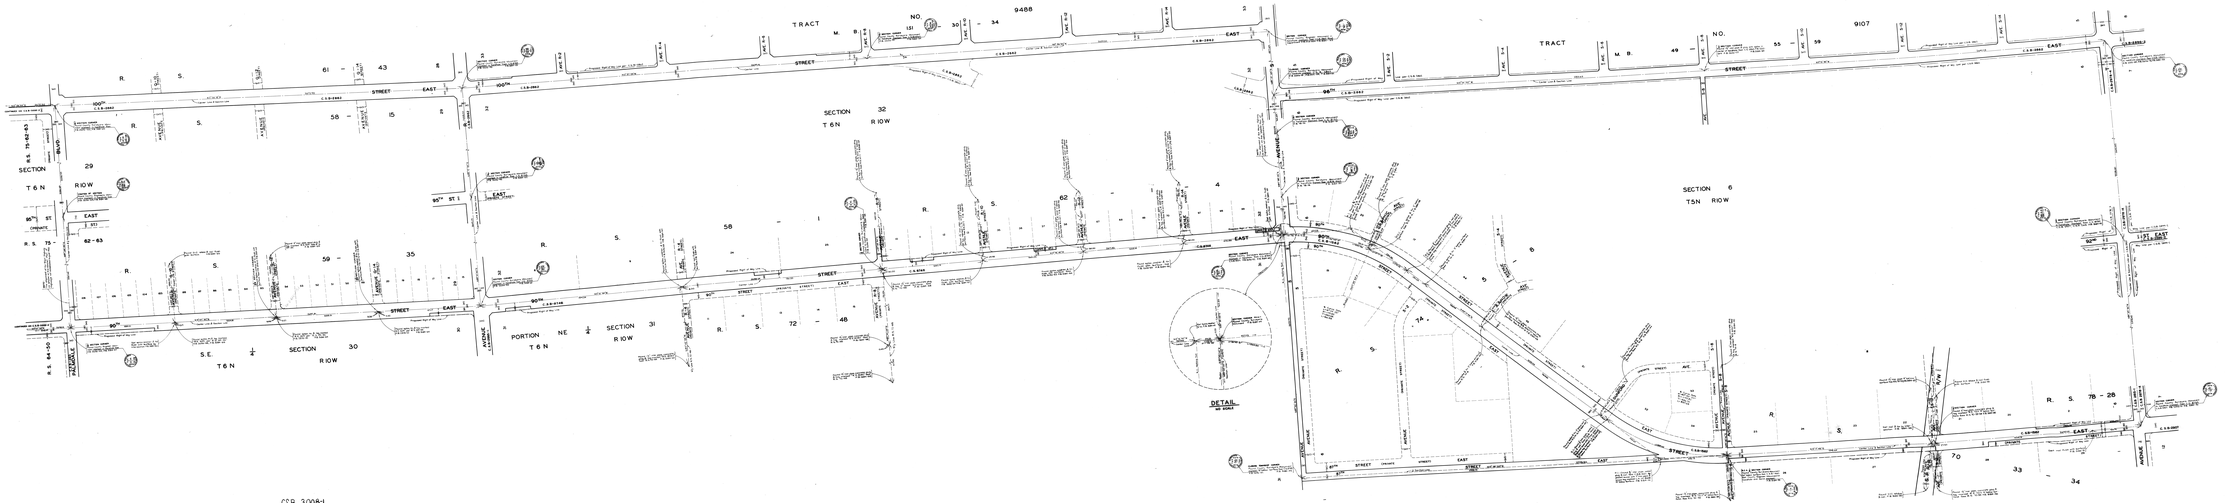
TRACT NO. 9488
M. B. 151 30 - 34
TRACT NO. 9107
M. B. 49 55 - 59
90TH STREET EAST
SECTION 29 T 6 N R 10 W
SECTION 32 T 6 N R 10 W
SECTION 6 T 5 N R 10 W
SECTION 30 T 6 N R 10 W
PORTION NE ¼ SECTION 31 T 6 N R 10 W
S.E. ¼
PALMDALE AVENUE
DETAIL
COUNTY OF LOS ANGELES
MAP OF
90TH STREET EAST
FROM
AVENUE T
TO
AVENUE E
COUNTY SURVEYORS MAP NO. B-3008
SHEET NO. 1 OF 3 SHEETS
SCALE - 1 INCH = 100 FT.
JOB NUMBER 0100-0
JOHN A. LANGE - COUNTY ENGINEER
SURVEYED IN ACCORDANCE WITH THE SURVEYING STANDARDS OF THE COUNTY OF LOS ANGELES
PLANNED CONVENIENCE CHART NO. 15 1991
PLANNED CONVENIENCE CHART NO. 16 1991
AND OF BOARD ORDER DATED FEB. 5, 1991
PLANNED AND BASED ON THE SURVEYING OF THE COUNTY OF LOS ANGELES, 1991
C.S.B.-30081
FIELD WORK BY ..... J. VALDEZ
OFFICE WORK BY ..... J. VALDEZ
A. JUSTUS
CHECKED BY ..... A. JUSTUS
JOHN A. LANGE
COUNTY ENGINEER
CSB-30081
A4 OF A4
CSB-30081
A3 OF A4
CSB-30081
A2 OF A4
CSB-30081