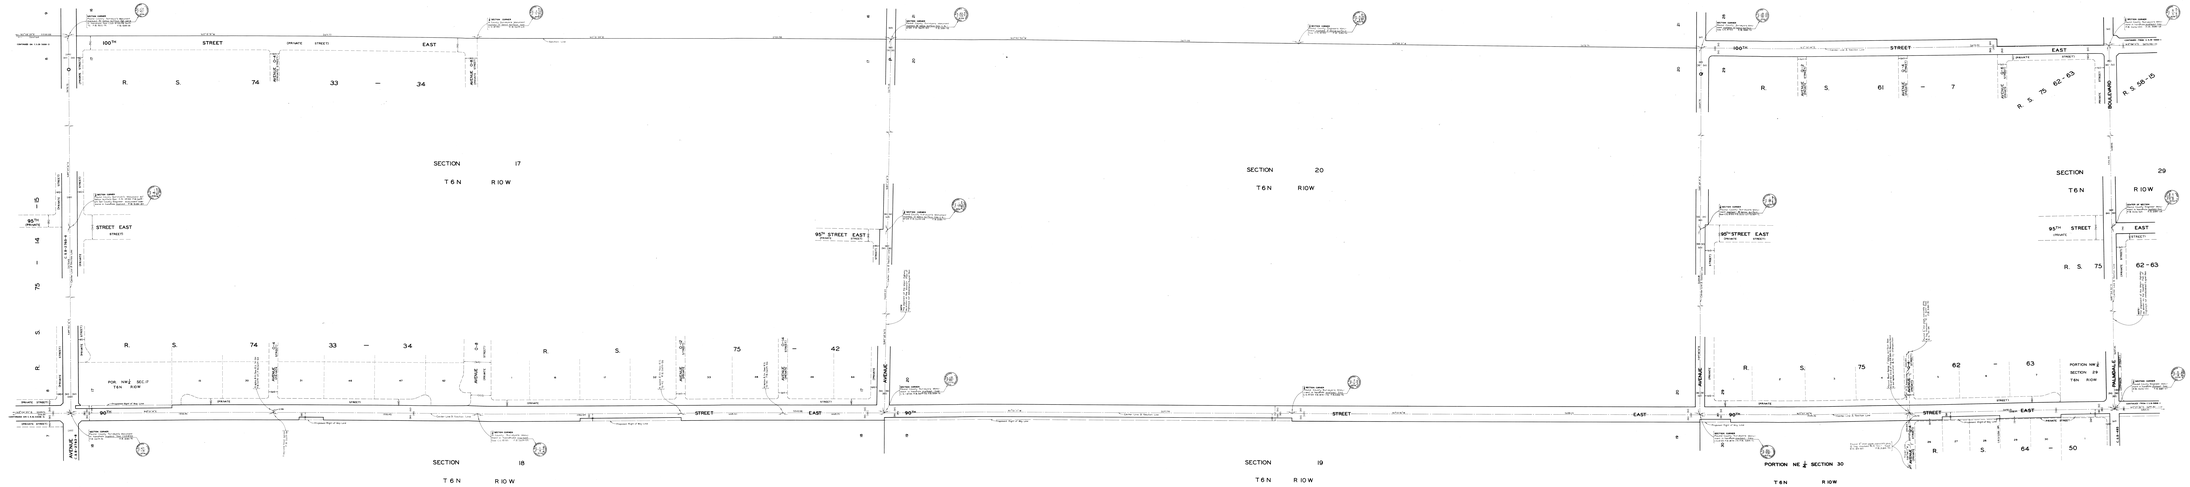


COUNTY OF LOS ANGELES
MAP OF
# 90TH STREET EAST
FROM
AVENUE T
TO
AVENUE E
COUNTY SURVEYORS MAP NO. B-3008
SHEET NO. 2 OF 6 SHEETS
SCALE: 1 INCH = 100 FT

JOB NUMBER 2245.0

JOHN A. LAMBIE – COUNTY ENGINEER
SURVEYED OCTOBER 1965 – FEBRUARY 1966
DRAWN BY ..... R. SCHMIDT, R. MARTINEZ
DRAFTED BY ..... R. MARTINEZ, J. CHAVEZ, M. TAI, J. VIEL
REVIEW BY LETTER DATED MARCH 16, 1966
REVISED BY LETTER DATED MARCH 16, 1966
REVISED BY LETTER DATED MAY 18, 1966
REVISED FOR ISSUE BY THE BOARD OF SUPERVISORS DATED JUNE 14, 1966 ..... R. C. CRAIG
..... R. D. BUNN, D.I.M.
FIELD BOOK NO. ..... NOTEBOOKS
CALCULATOR BY ..... T. D. BUNN
CHECKED BY ..... R. D. BUNN
..... M. CRAIG

JOHN A. LAMBIE
COUNTY ENGINEER
PROJECT MANAGER
COUNTY SURVEYOR

CSB-3008-2
A4 of A4

CSB-3008-2
A3 of A4

CSB-3008-2

CSB-3008-2
A1 of A4