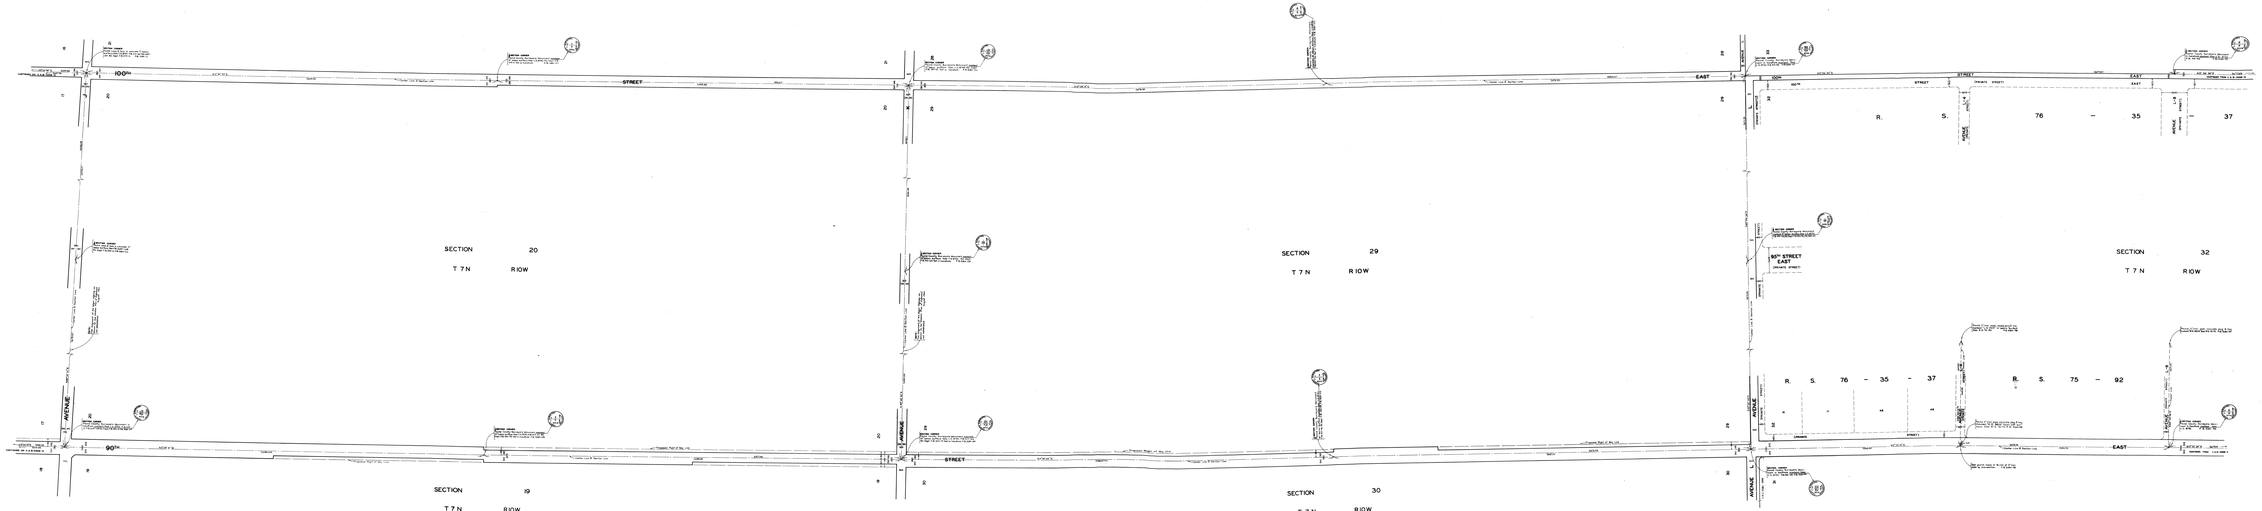

CSB-3008-4
A4 or A4

CSB-3008-4
A1 or A4

CSB-30084

CSB-30084
A1 or A4

COUNTY OF LOS ANGELES
STATE OF CALIFORNIA

90TH STREET EAST
BETWEEN
AVENUE T
AND
AVENUE E

COUNTY SURVEYORS MAP NO. B-3008
SHEET NO. 4 OF 8 SHEETS
SCALE - 1 INCH = 100 FT.

JOB NUMBER 3008-4

JOHN A. LAMBE - COUNTY ENGINEER
SURVEYED OCTOBER 1961 - FEBRUARY 1962
SURVEYED ON BEHALF OF THE REGIONAL
PLANNING COMMISSION, COUNTY OF LOS ANGELES
PER BY LETTER DATED MARCH 20, 1962
ADOPTED BY RESOLUTION OF THE BOARD OF
SUPERVISORS ON MARCH 19TH 1963 ESTABLISHING
AVENUE T ON BEHALF OF S. B. - EAST
FIELD BOOK 2-14
FIELD CREW CHIEF: R. SCHMITZ
OFFICE WORK BY: J. V. BUTLER
R. D. BEAN
CHECKED BY: J. GRIFFIN

JOHN A. LAMBE
COUNTY ENGINEER