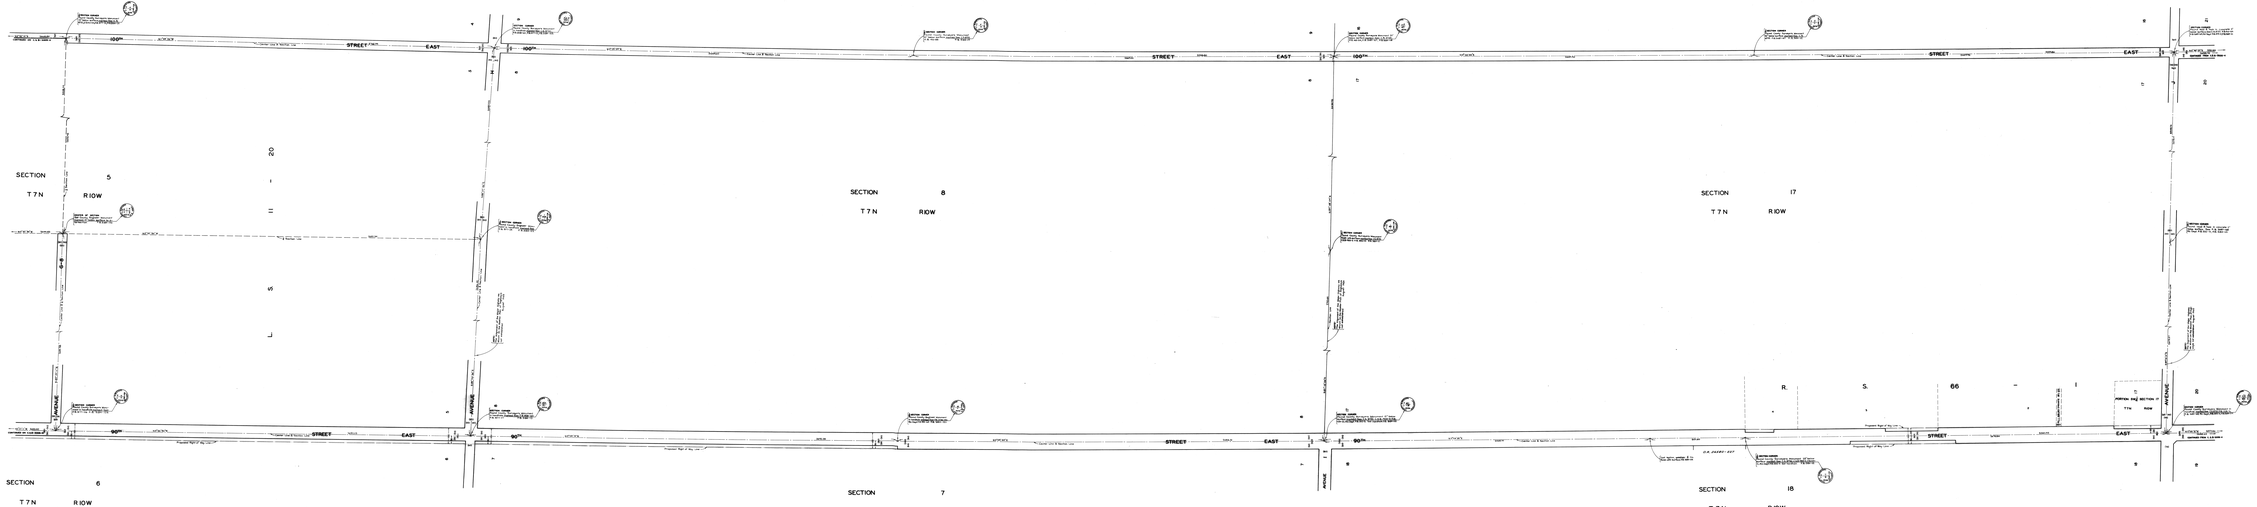

COUNTY OF LOS ANGELES

MAP OF

90TH STREET EAST

FROM

AVENUE T

TO

AVENUE E

COUNTY SURVEYORS MAP NO. B-3008

SHEET NO. 3 OF 9 SHEETS

SCALE - 1 INCH = 100 FT.

JOB NUMBER 5386.15

JOHN A. LAMBE - COUNTY ENGINEER
SURVEYED - OCTOBER 1961 - FEBRUARY 1962
SURVEYED ON REQUEST OF THE REGIONAL PLANNING COMMISSION, COUNTY OF LOS ANGELES, PER M. LAETTA DATED MAY 22, 1961.
THE BASIS OF BEARINGS SHOWN HEREON ARE BASED ON THE BEARING OF AVENUE T BETWEEN 90TH ST. E. & 110TH ST. E. AS SHOWN ON R.S. 66/1.

FIELD WORK BY J. MONDRAGON
OFFICE WORK BY F. G. BURNS
J. MONDRAGON
CHECKED BY W. SMITH

SHEET 3 OF 9

JOHN A. LAMBE
COUNTY ENGINEER