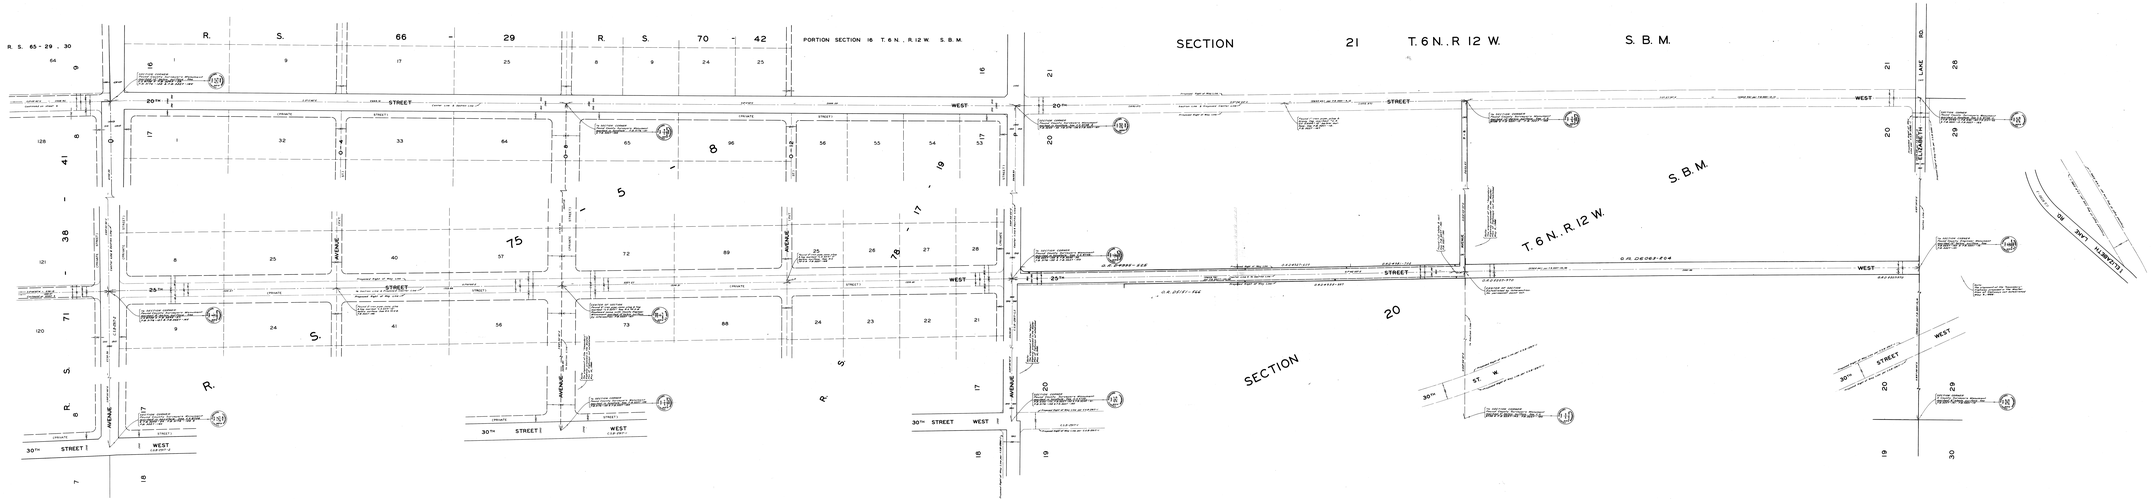

COUNTY OF LOS ANGELES
MAP OF

20TH STREET WEST
25TH STREET WEST
FROM
ELIZABETH LAKE ROAD
AVENUE O

COUNTY SURVEYORS MAP NO. B-3010
SHEET NO. 1 OF 5 SHEETS
SCALE-1 INCH = 100 FT

JOB NUMBER 5584H
JOB NUMBER 5584J

JOHN A. LAMBIE - COUNTY ENGINEER
KENNETH L. SCHMIDT - SURVEYOR

LEGEND

SURVEYED ON REQUEST OF THE REGIONAL PLANNING COMMISSION UNDER SEC. 79, ORD. 4480, BY LETTER DATED JUNE 21, 1984 AND JUNE 26, 1984 AND ORDER DATED JULY 10, 1984

BEARINGS ARE BASED ON THE CALIFORNIA COORDINATE SYSTEM, ZONE 5, NAD 83 PUBLIC HIGHWAYS CODE. NO. C.S. BASE

T. S. 3178-52-140 & F. S. 3237-51-184

FIELD WORK BY: J. C. PEREZ
J. C. CHAVEZ
OFFICE WORK BY: S. D. CHEN
CHECKED BY: S. SHIMADA

JOHN A. LAMBIE
COUNTY ENGINEER

CSB-3010-1