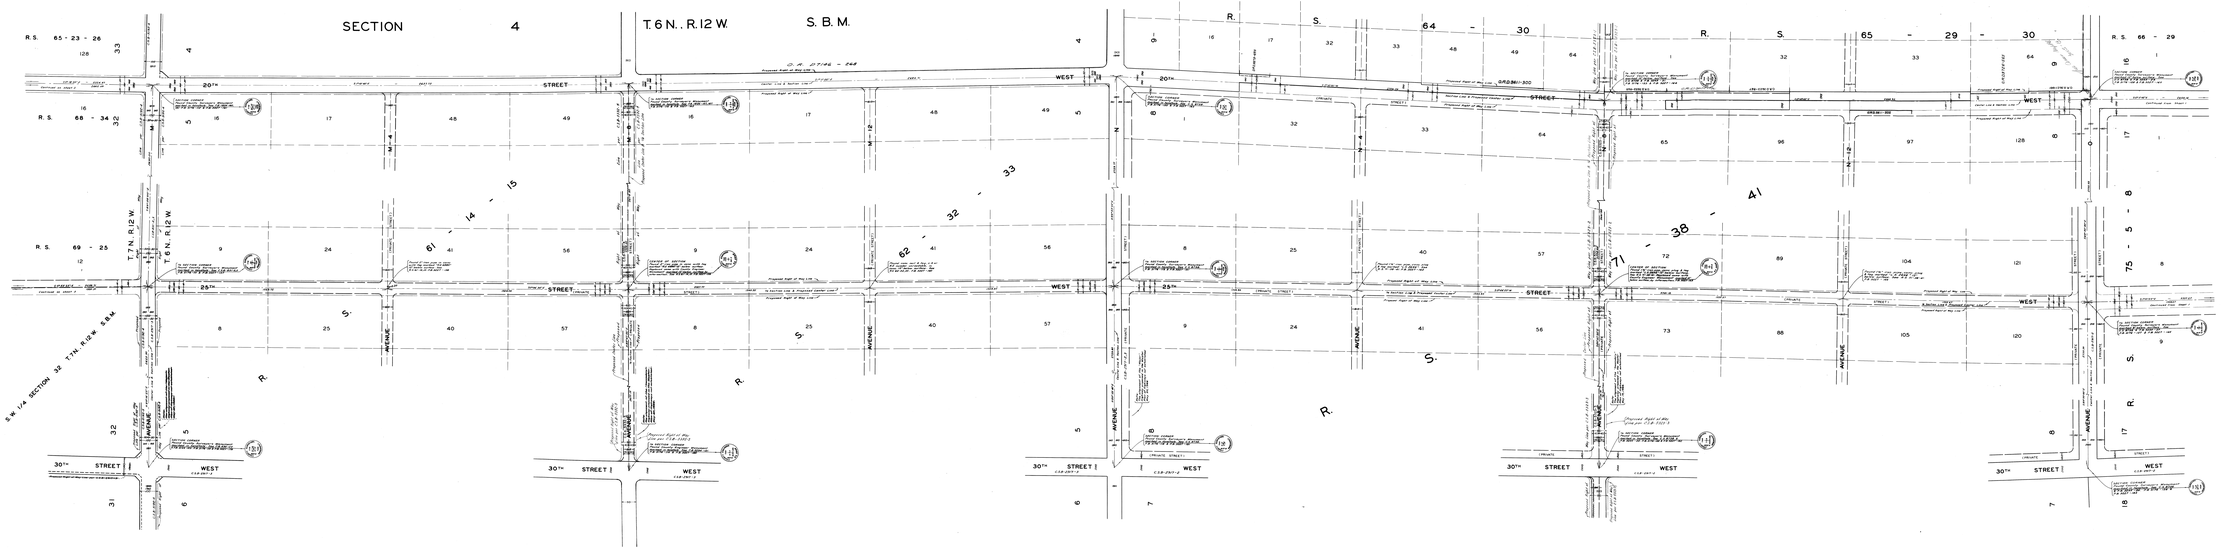

CSB-3010-2
A4 OF A4

CSB-3010-2
A3 OF A4

CSB-3010-2
A2 OF A4

COUNTY OF LOS ANGELES
MAP OF
20TH STREET WEST
25TH STREET WEST
FROM
AVENUE O
TO
AVENUE M
COUNTY SURVEYORS MAP NO. B-3010
SHEET NO. 2 OF 3 SHEETS
SCALE - 1 INCH = 100 FT.

JOB NUMBER 0286.05
JOB NUMBER 0286.06

JOHN A. LIBBEE — COUNTY ENGINEER
SURVEYED JUNE - 1980 AND JUNE - 1981
SURVEYED ON PROJECT OF THE REGIONAL PLANNING COMMISSION UNDER SEC. 74 OF THE LAWS OF THE STATE OF CALIFORNIA AND JUNE - 1985 AND BY BOARD ORDER DATED - DEC. 11, 1962
MEASUREMENTS BASED ON THE CALIFORNIA COORDINATE SYSTEM, ZONE 5, NAD 83
PUBLIC RESOURCES CODE — SEC. 7-5, 8855
F.B. 2175-32-143 & F.B. 2247-27-28
FIELD WORK BY ..... J. C. PIERCE
J. C. PIERCE
D. E. GARDE
OFFICE WORK BY ..... R. S. DOMKO
CHECKED BY ..... S. SHINGOU

JOHN A. LIBBEE
COUNTY ENGINEER
TED. DUFFY
J. DUFFY, DEPUTY

REVISION
Revised Proposed Right of Way Lines, Dec. 6, 1976, per
Revised Proposed Right of Way Lines, Dec. 21, 1976, per
Revised Proposed Right of Way Lines, Dec. 21, 1976, per

CSB-3010-2