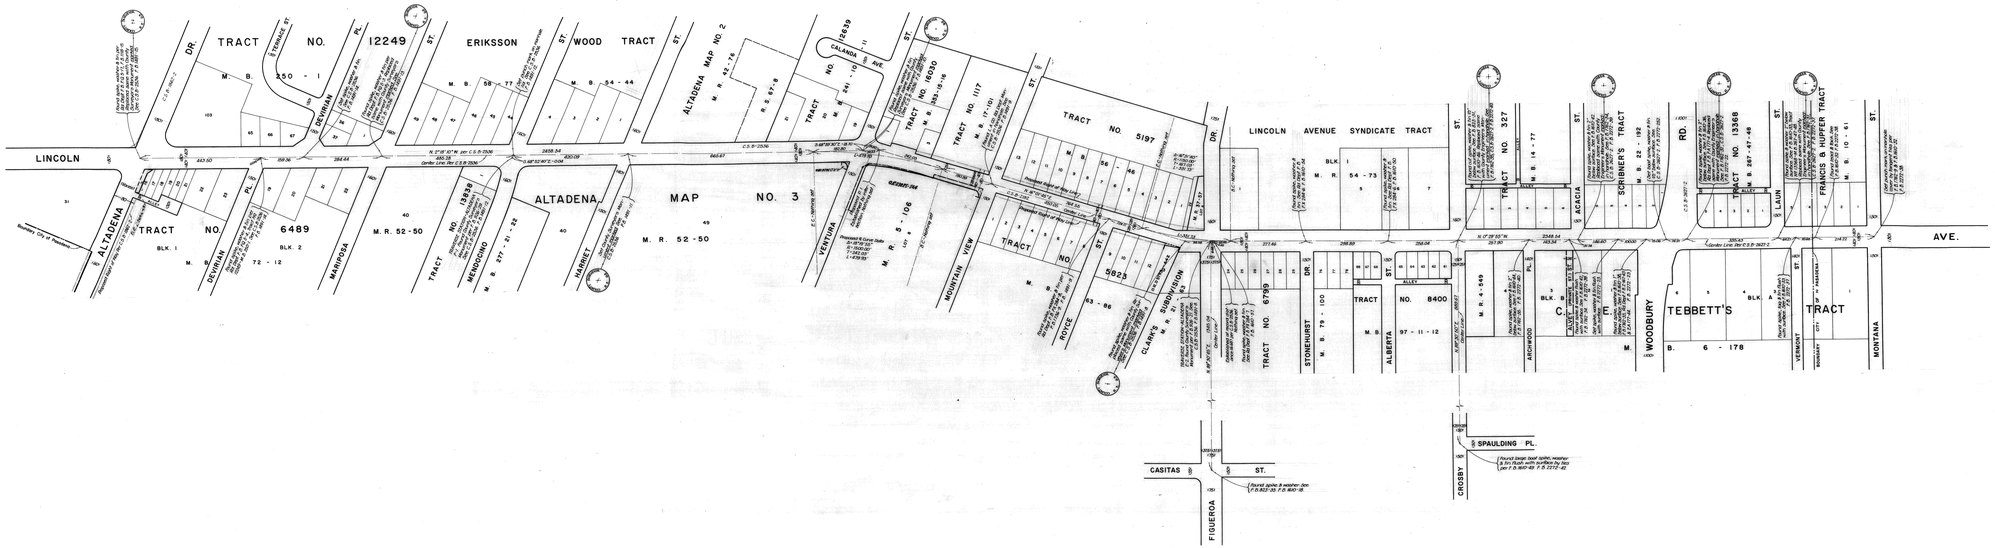

COUNTY OF LOS ANGELES

MAP OF

LINCOLN AVENUE

FROM

PASADENA CITY BOUNDARY

TO

ALTADENA DRIVE

COUNTY SURVEYOR'S MAP NO. B-3011

SCALE :- 1 INCH = 100 FT.

JOB NUMBER 0097.21

JOHN A. LAMBIE - COUNTY ENGINEER

SURVEYED ON REQUEST OF THE REGIONAL PLANNING COMMISSION UNDER SEC. 79, ORD. 4099, BY LETTER DATED AUG. 17, 1966 AND BY BOARD ORDER DATED DEC. 11, 1951.

BEARINGS ARE BASED ON THE BEARING OF LINCOLN AVENUE AS SHOWN ON C.S.B-2536.

F. B. 1451 F. B. 1610
F. B. 1762 F. B. 2272

OFFICE WORK BY ..... M. HAMASU
CHECKED BY ..... M. OSHITA

JOHN A. LAMBIE
COUNTY ENGINEER
FILED Sept. 27, 1966
J. A. Lambie DEPUTY

CSB-3011