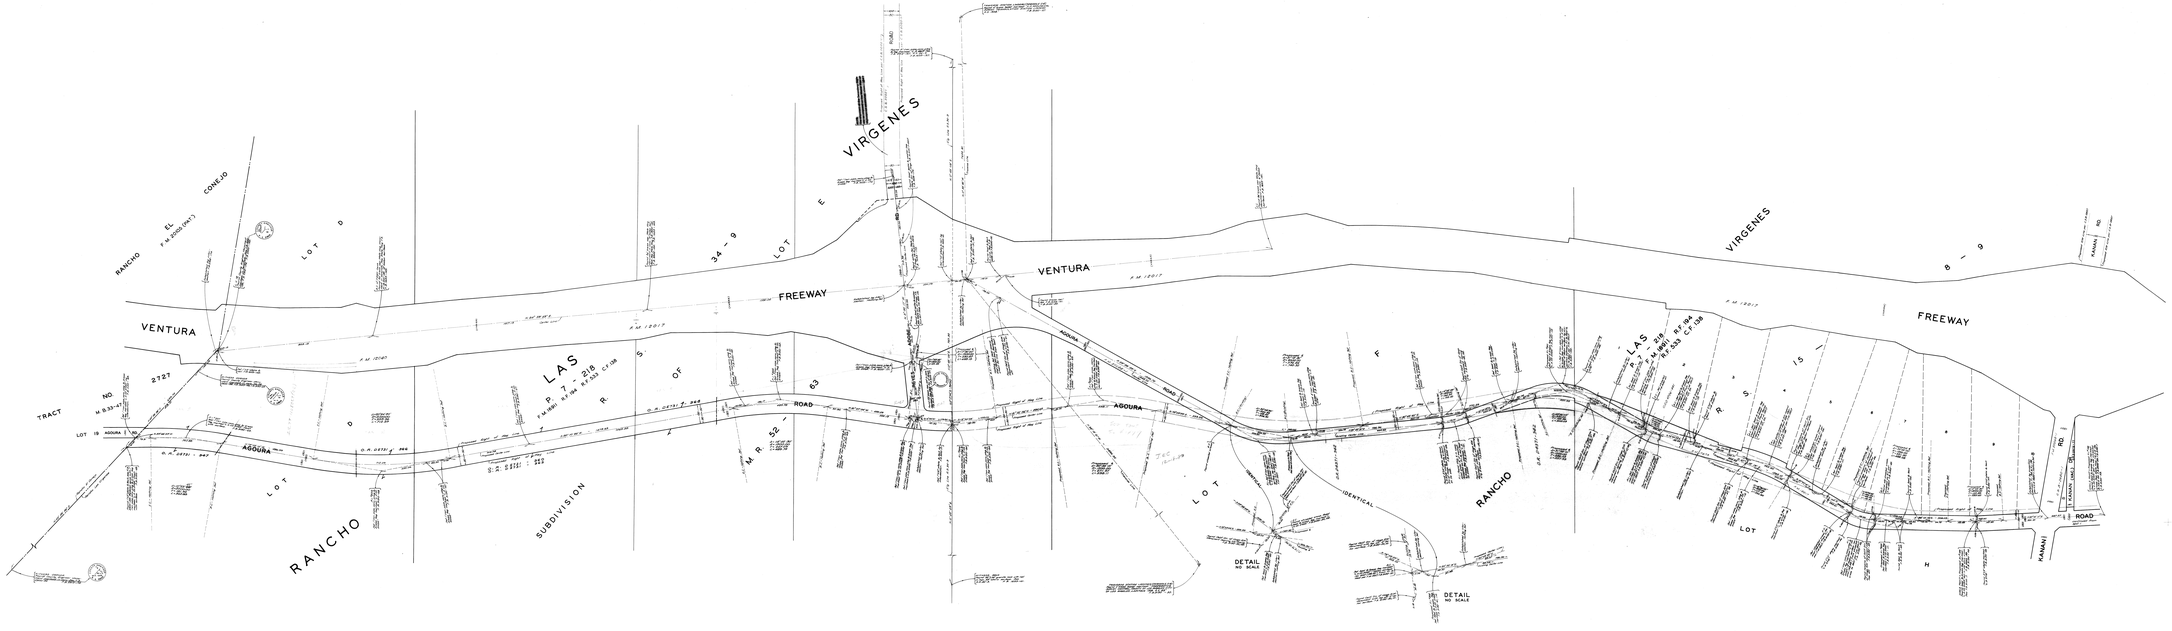

COUNTY OF LOS ANGELES
MAP OF
AGOURA ROAD
FROM
LIBERTY CANYON ROAD
TO
EAST LINE OF RANCHO EL CONEJO – F.M. 20105 (PAT.)

COUNTY SURVEYORS MAP NO. B-3018
SHEET NO. 2 OF 2 SHEETS
SCALE - 1 INCH = 100 FT.

JOB NUMBER 3093.90

I.M. 137-237

JOHN A. LAMBIE - COUNTY ENGINEER
SURVEYED OCT. 1963 – JULY 1966

BOUNDARY ADJUSTMENT APPROVED BY REGIONAL PLANNING COMMISSION UNDER SEC. 79, ORD. 4264, BY LETTER DATED SEPT. 13, 1983 AND BY BOARD ORDER DATED DEC. 13, 1983.

BEARINGS ARE BASED ON THE CALIFORNIA COORDINATE SYSTEM, ZONE 5, PER SECTION 8801 PUBLIC RESOURCES CODE, 386 O.G. 8868.

F. B. 3130

FIELD WORK BY ..... R. C. DALE
DRAWN BY ..... J. A. LAMBIE
CHECKED BY ..... A. E. GANT
CHECKED BY .....

JOHN A. LAMBIE
COUNTY ENGINEER
By J. A. Lambie
L. E. Brown DEPUTY

CSB-3018-2
A3 OF A3

CSB-3018-2
A2 OF A3

CSB-3018-2
A1 OF A3