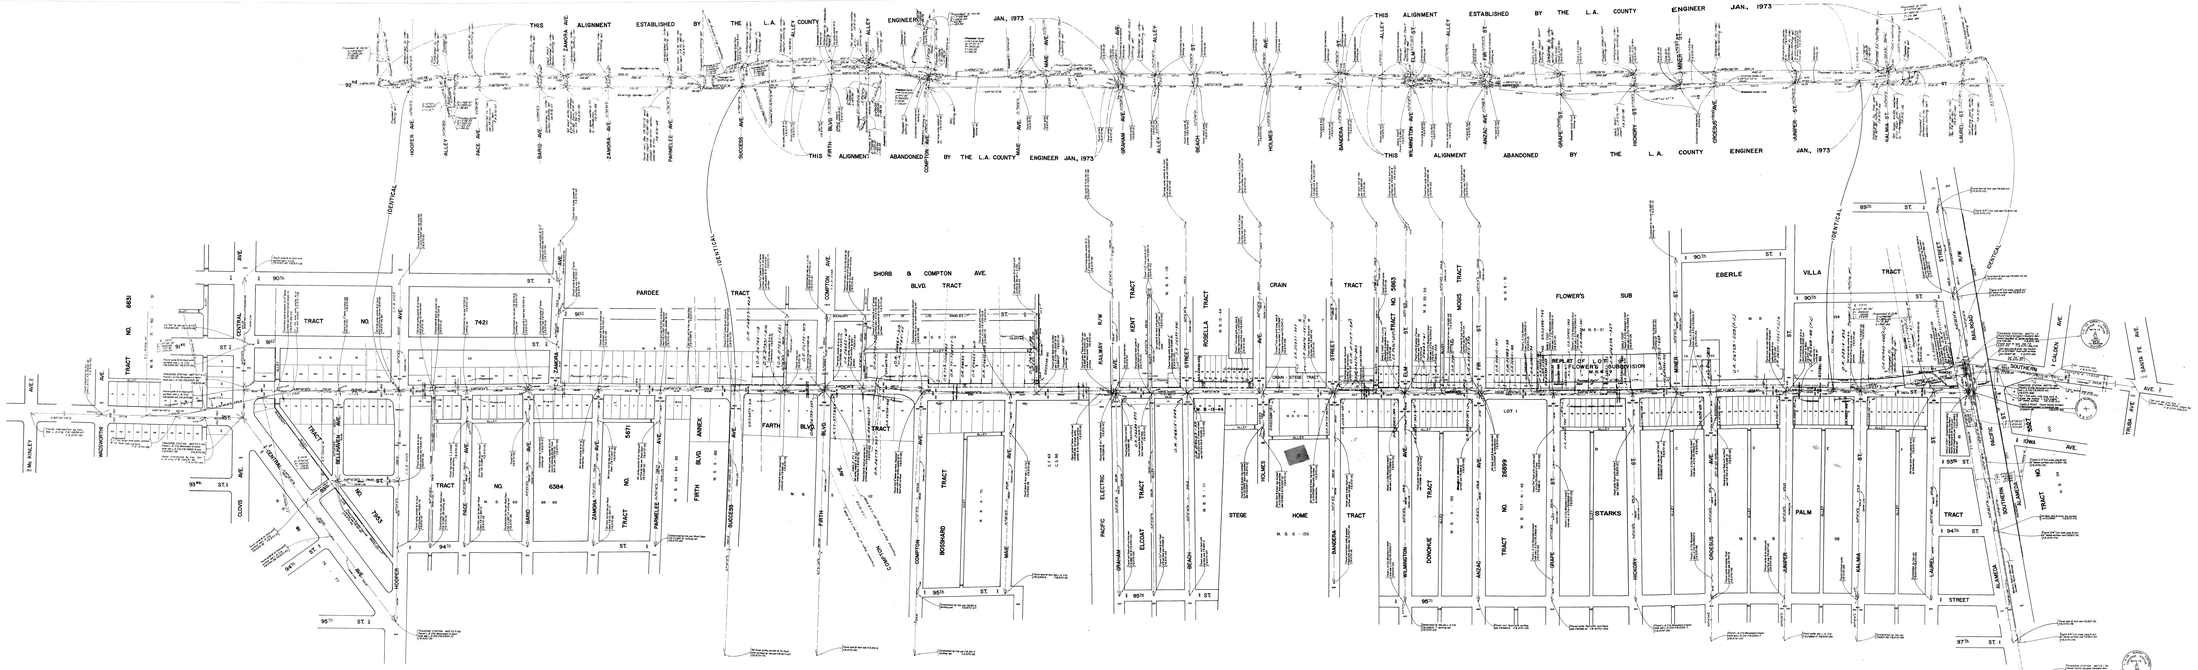

COUNTY OF LOS ANGELES

MAP OF

92ND STREET

FROM

ALAMEDA STREET

TO

CENTRAL AVENUE

COUNTY SURVEYOR'S MAP NO. B-3019

SCALE- 1 INCH = 100 FT.

JOB NUMBER 0096.64

JOHN A. LAMBIE - COUNTY ENGINEER
SURVEYED 1967

SURVEYED ON BEHALF OF THE REGIONAL PLANNING COMMISSION UNDER SEC. 74, ORD. 4095 BY LETTER DATED MARCH 5, 1965 AND BY BOARD ORDER DATED DEC. 11, 1951.

BEARINGS ARE BASED ON THE CALIFORNIA COORDINATE SYSTEM ZONE 7 PER SEC. 8805 PUBLIC RESOURCES CODE SEE C.S. 9423

FB3570-20-220

FIELD WORK BY ..... N. SPRIGGS
OFFICE WORK BY ..... J. A. EDMONDS
CHECKED BY ..... J. CHURCH

Revised alignment from Average 25' to Actual 25.00' on 92nd St. Between Hoover St. and 97th St. on I St.

I.M.7

Aug. 8, 1967
J. H. Church

CSB-3019

CSB-3019