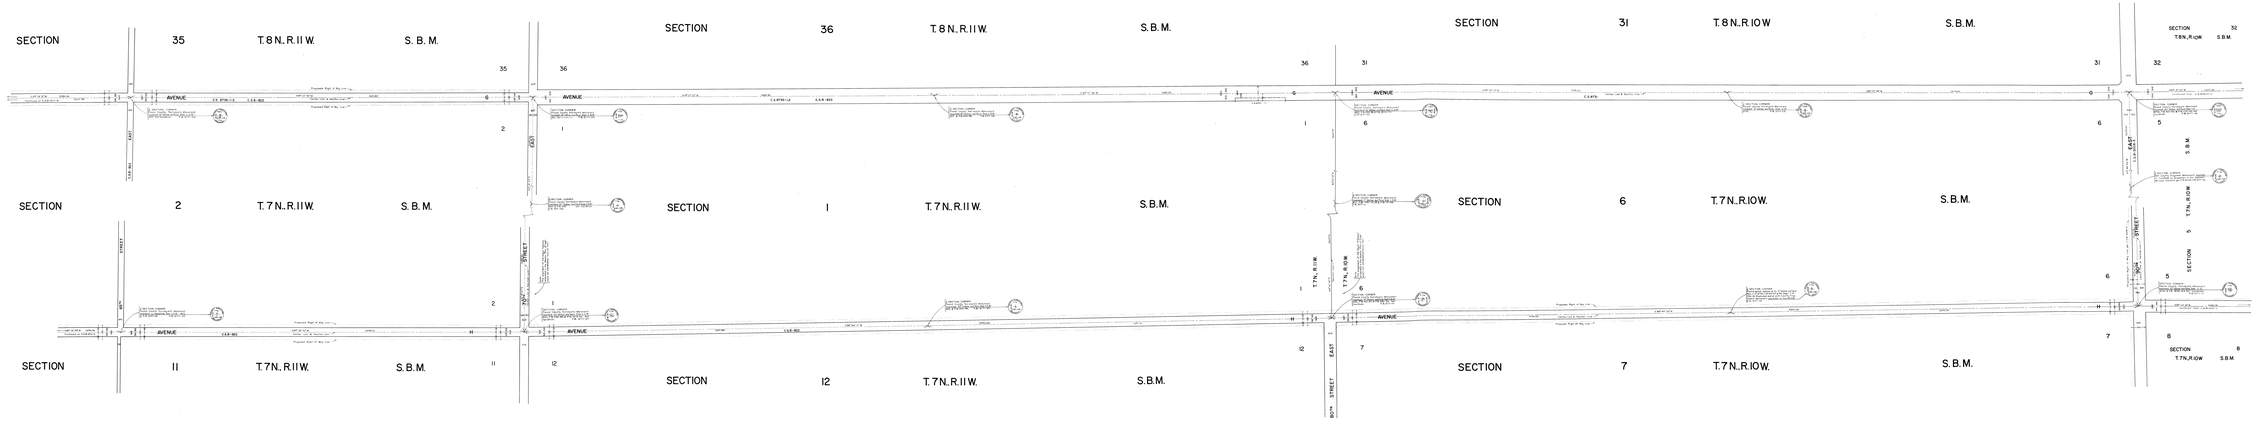

COUNTY OF LOS ANGELES

AVENUE G
AVENUE H

FROM

140TH STREET EAST

TO

110TH STREET WEST

COUNTY SURVEYORS MAP NO. B-3021

SCALE = 1INCH = 400FT.

JOB NUMBER 0305.05

JOB NUMBER 0306.05

JOHN A. LAMBIE - COUNTY ENGINEER

SURVEYED MAY 1964 - SEPT. 1964

THIS MAP WAS PREPARED AND SURVEYED ON REQUEST OF THE REGIONAL PLANNING COMMISSION, COUNTY OF LOS ANGELES, AND WAS AUTHORIZED BY THE BOARD OF SUPERVISORS, COUNTY OF LOS ANGELES, ON DATED: DEC. 21, 1965.

REGISTERED PROFESSIONAL ENGINEER (CALIFORNIA) REGISTRATION NUMBER C-14 PER SEC. 8762 PUBLIC RESOURCES CODE - REV. C. S. 1963

DATE OF FIELD WORK: 1964 - 1965

FIELD WORK BY: R. A. LAMBIE
R. E. WILLARD
J. A. LAMBIE

OFFICE WORK BY: R. A. LAMBIE
R. E. WILLARD

CHECKED BY: R. A. LAMBIE
R. E. WILLARD

L.N. 09 10 11 12

JOHN A. LAMBIE
COUNTY ENGINEER
R. E. Willard
R. A. Lambie

C3B-3021-3
A4 OF A4

C3B-3021-3
A3 OF A4

C3B-3021-3
A2 OF A4

C3B-3021-3