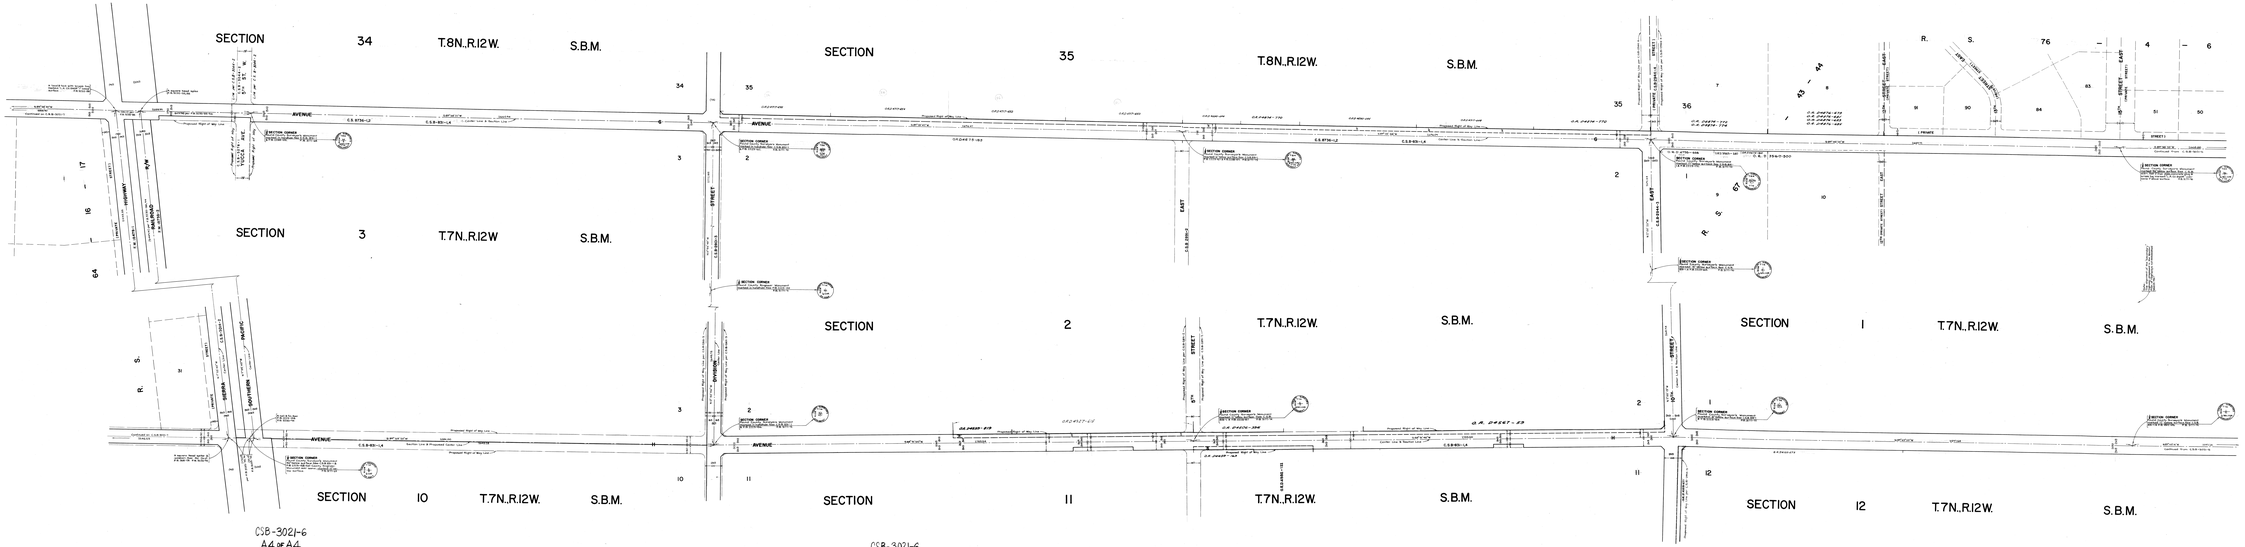

COUNTY OF LOS ANGELES
MAP OF
AVENUE G
AVENUE H
FROM
140TH STREET EAST
TO
110TH STREET WEST
COUNTY SURVEYORS MAP NO. B-3021
SHEET NO. 4 OF 11 SHEETS
SCALE: 1 INCH = 100 FT.

JOB NUMBER 3095.55
JOB NUMBER 3096.05

JOHN A. LAMBIE - COUNTY ENGINEER
RICHARD D. INMAN - DIRECTOR

SURVEYED ON REQUEST OF THE REGIONAL PLANNING COMMISSION UNDER SEC. 79, ORDINANCE NO. 1605 (SUBDIVISION ORDINANCE) AND MUNICIPALITY AND BY BOARD ORDER DATED: DEC. 11, 1950

BEARINGS ARE BASED ON THE CALIFORNIA COORDINATE SYSTEM, ZONE 5, NAD 27 (1964 PRINCIPAL COORDINATES) SEE C.S. 8425

1 IN. = 100 FT. (1:1200)

FIELD WORK BY: J.W. MENDONCA
OFFICE WORK BY: J.L. LEWIS
A.S. DUNNE
R.D. SHEAR
CHECKED BY: M.A. SHANDER
S. HANSEN

LM 69.70 71.72

JOHN A. LAMBIE
PROF. ENGINEER
No. 27 Exp. 12-31-72
STATE OF CALIFORNIA

CSB-3021-6
A1 OF A4