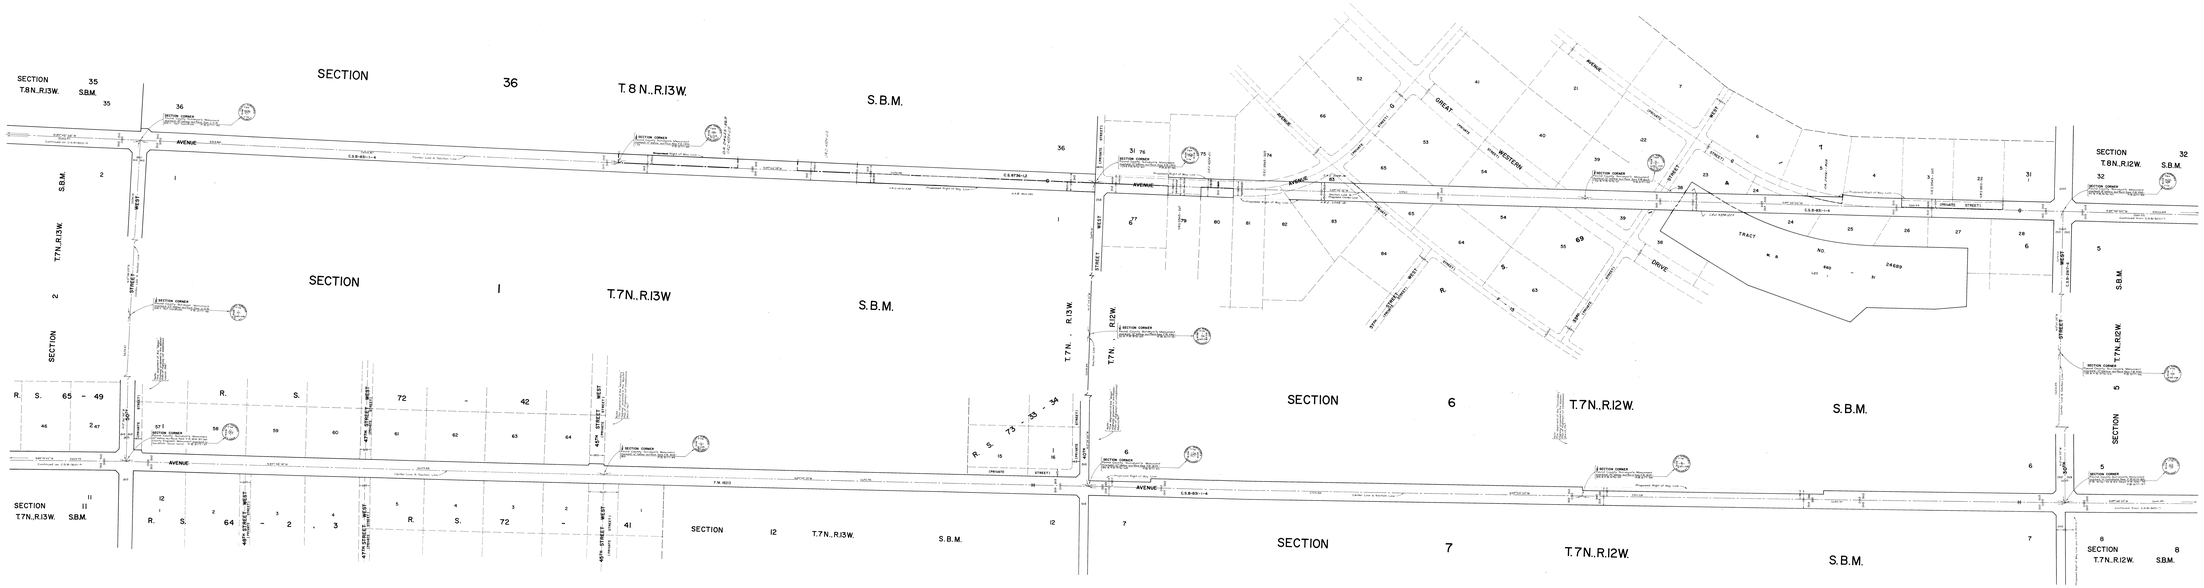

COUNTY OF LOS ANGELES
MAP OF
AVENUE G
AVENUE H
FROM
140TH STREET EAST
TO
110TH STREET WEST
COUNTY SURVEYORS MAP NO. B-3021
SHEET NO. 8 OF 11 SHEETS
SCALE = 1 INCH = 100 FT.

JOB NUMBER 009.60
JOB NUMBER 009.61

JOHN A. LAMBIE - COUNTY ENGINEER
SURVEYED MAY 1964 - SEPT. 1964
SURVEYED ON REQUEST OF THE REGIONAL PLANNING COMMISSION ORDER NO. 3021
(NG) BOR. BY LETTERS DATED JAN. 22, 1962
AND MARCH 16,1964 AND BY BOARD ORDER DATED DEC. 11, 1962
BEARINGS ARE BASED ON THE CALIFORNIA COORDINATE SYSTEM OF 1927 ZONE 5 PER PUBLIC RESOURCES CODE SEC. 8801 ET. SEQ.
F.B. 377-5-142

FIELD WORK BY: J. M. MENDONCA
W. H. LEE
OFFICE WORK BY: R. S. DUNN
J. M. LEE
CHECKED BY: M. A. CONNOLLEY
S. SHAKOS

JOHN A. LAMBIE
COUNTY ENGINEER
By John A. Lambie
DEPUTY

L.M. 4.8.7.0.7.1.7.2

CSB-3021-8