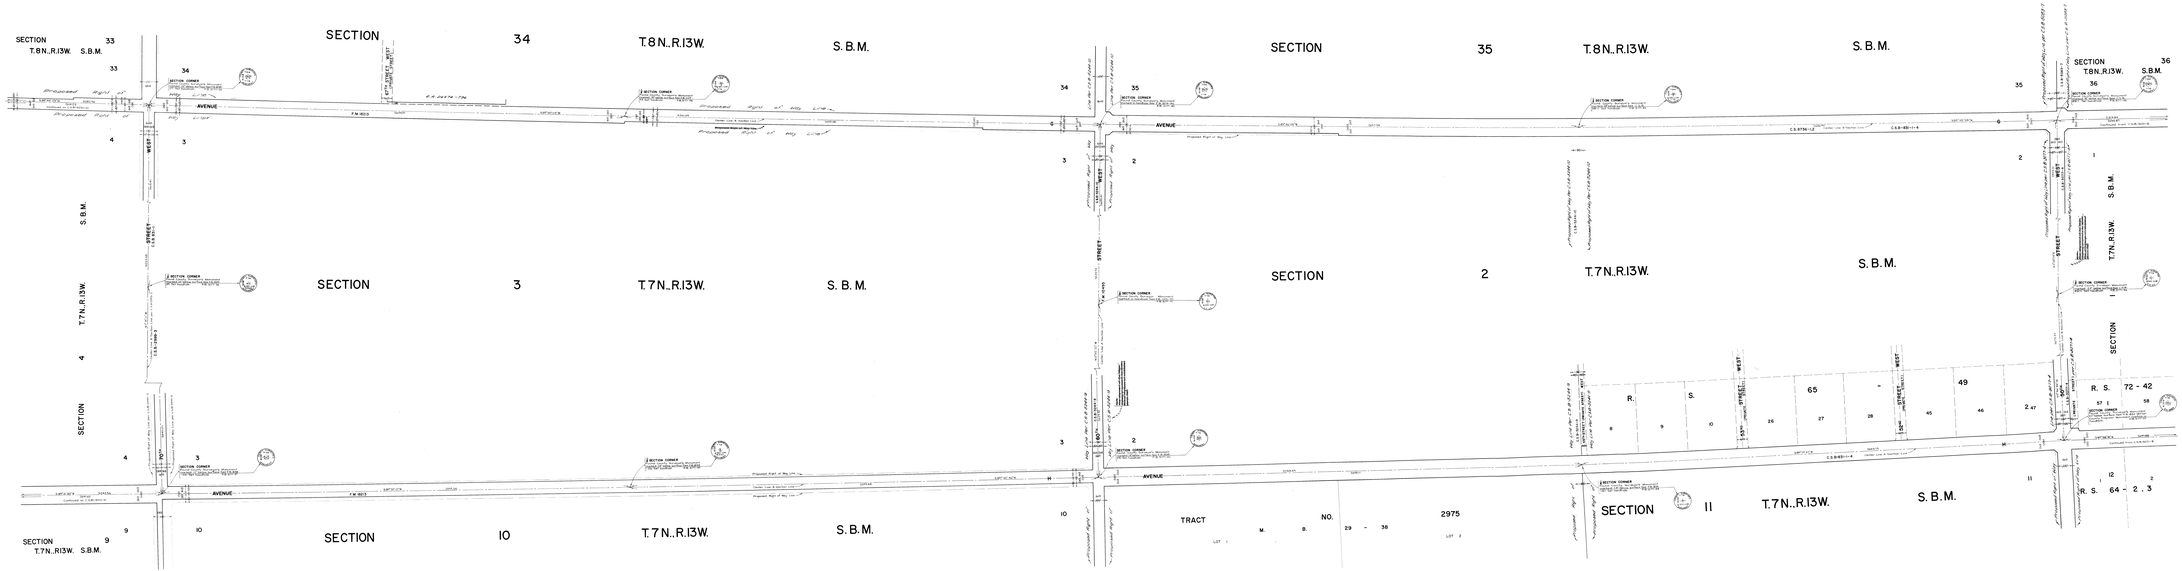

COUNTY OF LOS ANGELES
MAP OF
AVENUE G
AVENUE H
FROM
140TH STREET EAST
TO
110TH STREET WEST
COUNTY SURVEYORS MAP NO. B-3021
SHEET NO. 9 OF 9 SHEETS
SCALE - 1 INCH = 100 FT.

JOB NUMBER 00633
SUBJECT NUMBER 00620

JOHN A. LAMBIE - COUNTY ENGINEER
SURVEYOR - JOHN A. LAMBIE

SURVEYED ON REQUEST OF THE REGIONAL PLANNING COMMISSION UNDER SEC. 72, 42 OF THE SUBDIVISION MAP ACT AND MARCH 16,1966 AND BY BOARD ORDER DATED DEC 14,1967.

BEARINGS ARE BASED ON THE CALIFORNIA COORDINATE SYSTEM ZONE FIVE SEC. 8820 PUBLIC RELATIONS MAP NO. 1-1.9425

F.B. 577-1,2,-142

FIELD WORK BY J. M. MENCHACA
J. C. CLARK
OFFICE WORK BY S. C. CHANG
H. W. GREEN
CHECKED BY H. W. GREEN
S. C. CHANG

JOHN A. LAMBIE
R.E. No. 26-1867
COUNTY ENGINEER

C3B-3021-9